

71 Mills Road

Stage 2

Drawing Index

274747E-71M-002-101	Cover Plan & General Notes
274747E-71M-002-111	Layout Plan
274747E-71M-002-131	Earthworks Plan
274747E-71M-002-132	Retaining Wall - Plan and Long Sections
274747E-71M-002-171	Signage & Linemarking Plan
274747E-71M-002-181	Intersection Detail Plan
274747E-71M-002-201	Longitudinal Sections - 1
274747E-71M-002-202	Longitudinal Sections - 2
274747E-71M-002-251	Cross Sections: Culthulls Drive
274747E-71M-002-252	Cross Sections: Cuihanes Way
274747E-71M-002-253	Cross Sections: Diamantina Street
274747E-71M-002-301	Drainage Longitudinal Sections - 1
274747E-71M-002-302	Drainage Longitudinal Sections - 2 & Pit Schedule
274747E-71M-002-411	Pavement Details
274747E-71M-002-421	Typical Cross Sections
274747E-71M-002-422	Parking Bay and Typical Driveway Detail
274747E-71M-002-500	Safety In Design



GENERAL NOTES

1. THE WORKS SHALL BE CONSTRUCTED IN ACCORDANCE WITH THE CURRENT BAW BAW SHIRE COUNCIL AND IDM STANDARD DRAWING SPECIFICATIONS. WORKS TO BE CARRIED OUT TO THE SATISFACTION OF COUNCIL'S SUPERVISING OFFICER.
2. THE CONTRACTOR IS RESPONSIBLE FOR SAFETY OF WORK ON SITE IN ACCORDANCE WITH APPROPRIATE LEGISLATION. THEY SHALL ERECT AND MAINTAIN ALL SHORING, PLANKING AND STRUTTING, DEWATERING DEVICES, BARRICADES, SIGNS, LIGHTS, ETC. NECESSARY TO KEEP WORKS IN A SAFE AND STABLE CONDITION, AND TO PROTECT THE PUBLIC FROM HAZARDS ASSOCIATED WITH THE WORKS.
3. THE CONTRACTOR SHALL:
 - 3.1. COMPLY WITH THE REQUIREMENTS OF THE OCCUPATIONAL HEALTH AND SAFETY ACT 2007.
 - 3.2. NOTIFY THE OCCUPATIONAL HEALTH AND SAFETY AUTHORITY OF THEIR INTENTION TO COMMENCE TRENCHING OPERATIONS WHERE TRENCHES ARE 1.5 METRES OR DEEPER.
 - 3.3. ENSURE THAT THE IMM MANAGER OR THEIR DEPUTY AS REQUIRED BY THE REGULATIONS IS IN ATTENDANCE WHEN TRENCHING OPERATIONS ARE IN PROGRESS.
4. THE CONTRACTOR IS TO NOTIFY COUNCIL AND ALL SERVICE AUTHORITIES SEVEN (7) DAYS PRIOR TO COMMENCEMENT OF CONSTRUCTION.
5. THE LOCATION OF EXISTING SERVICES MUST BE DETERMINED BY THE CONTRACTOR PRIOR TO COMMENCING ANY EXCAVATION BY CONTACTING ALL RELEVANT SERVICE AUTHORITIES. ANY EXISTING SERVICES SHOWN ON THE DRAWINGS ARE OFFERED AS A GUIDE ONLY AND ARE NOT GUARANTEED AS CORRECT.
6. TREES MARKED ON THE APPROVED PLANS FOR REMOVAL MUST BE REMOVED FROM THE SITE PRIOR TO THE COMMENCEMENT OF WORKS. NO EXCAVATION SHALL BE CARRIED OUT WITHIN 5.0m OF ANY EXISTING TREE UNTIL APPROVAL HAS BEEN GIVEN BY COUNCIL'S SUPERVISING OFFICER.
7. ALL ROAD CHAINAGES ARE MEASURED ALONG THE ROAD CENTRELINE EXCEPT KERB RETURNS AND COURTHOUSES, WHERE LIP OF KERB CHAINAGES ARE SPECIFIED. ALL DIMENSIONS AND RADII ARE GIVEN TO THE LIP OF KERB. DO NOT SCALE OFF THESE DRAWINGS, WRITTEN DIMENSIONS ONLY SHALL BE USED.
8. ALL LEVELS ARE TO AUSTRALIAN HEIGHT DATUM (MGA2020 ZONE 55).
9. UPON COMPLETION OF CONSTRUCTION, THE WHOLE SITE SHALL BE CLEANED UP AND GRADED OVER. ALL RUBBISH IS TO BE REMOVED AND THE SITE IS TO BE LEFT IN A CLEAN AND TIDY CONDITION TO THE SATISFACTION OF THE SUPERINTENDENT.

EARTHWORKS NOTES

10. EROSION CONTROL MEASURES MUST BE UNDERTAKEN TO THE SATISFACTION OF THE CARDINIA SHIRE COUNCIL.
11. FILLING IN PROPERTIES IS TO BE CARRIED OUT USING APPROVED CLAY FILL. TOPSOIL AND ALL VEGETABLE MATTER TO BE STRIPPED FROM FILL SITE PRIOR TO FILLING. ALL FILLING TO COMPLY WITH AS 3798/1996, APPENDIX B, LEVEL 1. INDIVIDUAL LOT CERTIFICATES TO BE PROVIDED TO THE SUPERINTENDENT.
12. BLOCKS SHALL BE GRADED TO ENSURE A MINIMUM GRADE OF 1 IN 150 DIAGONALLY TO THE POINT OF DRAINAGE, UNLESS SHOWN OTHERWISE.
13. BATTERS INTO ALLOTMENTS SHALL NOT BE STEEPER THAN 1 IN 3 CUT AND 1 IN 5 FILL UNLESS SHOWN OTHERWISE.
14. THE NATURE STRIPS AND CUT OR FILLED AREAS ARE TO BE TOPSOILED WITH 100mm OF APPROVED MATERIAL. IF THE EXISTING SOIL IS UNSUITABLE THEN APPROVED SOIL SHALL BE IMPORTED AT THE CONTRACTOR'S EXPENSE.
15. NO TOPSOIL TO BE REMOVED FROM SITE WITHOUT THE APPROVAL OF COUNCIL.

PAVEMENT NOTES

16. ANY EXISTING PAVEMENT OR DRAINAGE WORKS DAMAGED DURING CONSTRUCTION OR THE MAINTENANCE PERIOD TO BE REINSTATED TO THE SATISFACTION OF THE SUPERINTENDENT.
 17. ALL PAVEMENT MATERIALS TO BE VICROADS APPROVED MATERIALS.
 18. PAVEMENT SUB-BASE AND BEDDING TO KERB AND CHANNEL IS TO EXTEND 150mm AS PER IDM SUB 145.
 19. FOOTPATH TO BE 125mm DEPTH REINFORCED CONCRETE IN ACCORDANCE WITH IDM SUB 200 AND 205.
 20. DRIVEWAYS ARE TO BE CONSTRUCTED AS PER IDM SUB 240, 245 AND 250 AND TO BE CLEAR OF DRAINAGE PITS, SEWER MAINTENANCE HOLES AND EXISTING TREES
 21. ON THE HIGH SIDE OF THE ROAD, DRIVEWAYS TO BE EXCAVATED AT MAX 1 IN 5 GRADE INSIDE THE PROPERTY.
- DRAINAGE NOTES**
22. STORMWATER DRAINS TO BE RUBBER RING JOINTED CLASS 2 RCP UNLESS NOTED OTHERWISE.
 23. STORMWATER DRAINS UNDER ROAD PAVEMENTS, CONCRETE PAVING AND KERB AND CHANNEL TO BE BACKFILLED WITH 20mm CLASS 2 CRUSHED ROCK. ALL OTHER DRAINS WITHIN THE ROAD RESERVE ARE TO BE BACKFILLED WITH 20mm CLASS 3 CRUSHED ROCK
 24. HOUSE DRAINS ARE TO BE CONNECTED DIRECT TO AN UNDERGROUND DRAIN OR PIT AND CONSTRUCTED AT A MINIMUM DEPTH OF 600mm BELOW THE LOWEST CORNER LEVEL IN ACCORDANCE WITH IDM SUB 105.
 25. PROPERTY INLET PITS ARE TO BE LOCATED 1.0m FROM LOW SIDE BOUNDARY UNLESS OTHERWISE SHOWN. INVERT LEVEL OF PROPERTY INLET IS TO BE A MINIMUM OF 600mm BELOW FINISHED/EXISTING SURFACE LEVEL IN ACCORDANCE WITH IDM SUB 520.
 26. SUBSOL DRAINS SHALL BE INSTALLED BEHIND ALL KERB AND CHANNEL IN ACCORDANCE WITH IDM SUB 145.
 27. ALL STORMWATER DRAINAGE PIPES SHALL NOT BE SUBJECTED TO CONSTRUCTION TRAFFIC LOADING DURING CONSTRUCTION UNLESS THE PIPE STRENGTH CHARACTERISTICS HAVE BEEN COMPUTED AND APPROVED BY THE CONTRACTORS ENGINEER. COMPUTATIONS ARE TO ACCORD WITH AS.3725-1989, LOADS ON BURIED PIPES.
 28. CONCRETE PIPES DAMAGED DUE TO CONSTRUCTION LOADS SHALL BE REPAIRED AT THE CONTRACTORS COST.

SERVICES NOTES



29. THE CONTRACTOR SHALL CO-OPERATE WITH OTHER AUTHORITIES AND SHALL ENSURE THAT ALL SERVICES ARE INSTALLED PRIOR TO THE FINAL PAVEMENT COURSE.
30. THE CONTRACTOR SHALL CHECK WITH THE SUPERINTENDENT THE EXACT LOCATION OF ALL SERVICES PRIOR TO THE INSTALLATION OF CONDUITS UNLESS NOTED OTHERWISE.
31. CONDUIT LOCATIONS ARE SUBJECT TO AMENDMENT AND CONDUITS SHALL NOT BE LAID UNTIL WRITTEN APPROVAL IS GIVEN BY THE SUPERINTENDENT.
32. GAS AND WATER CONDUITS TO BE 50mm dia. HEAVY DUTY P.V.C. LAID AT A MINIMUM DEPTH OF 600mm BELOW ROAD FINISHED SURFACE LEVELS. THEY ARE TO BE PLACED MINIMUM OF 5m FROM BOUNDARIES WHERE POSSIBLE AND TO THE SATISFACTION OF THE SUPERINTENDENT.
33. ELECTRICAL CONDUITS ARE TO BE PROVIDED IN ACCORDANCE WITH APPROVED ELECTRICAL PLANS.
34. NBN CONDUITS AND PITS ARE TO BE PROVIDED IN ACCORDANCE WITH APPROVED NBN PLANS.
35. BOTH KERBS ARE TO BE MARKED WITH THE LETTERS G, W, E & T ABOVE CONDUIT LOCATIONS AS SPECIFIED.

GAS NOTES

36. GAS MAINS, FITTINGS AND MARKER TAPE ARE TO BE SUPPLIED BY THE GAS AUTHORITY.
37. EXCAVATION, SUPPLY AND PLACEMENT OF REQUIRED BACKFILL TO BE BY OTHERS.
38. TWO WEEKS OF NOTIFICATION OF COMMENCEMENT OF EXCAVATION WORKS SHALL BE GIVEN TO THE GAS AUTHORITY.


SIGNS AND PAVEMENT MARKINGS

39. ALL LINEMARKING, SIGNING & TRAFFIC CONTROL DEVICES FOR THIS PROJECT TO BE IN ACCORDANCE WITH AUSTRALIAN STANDARD AS1742. ALL LINEMARKING TO BE LONG LIFE THERMOPLASTIC PAINT.
40. ALL STREET SIGNS ARE TO BE TO CURRENT BAW BAW SHIRE COUNCIL STANDARDS.
41. STREET NUMBERS TO BE PAINTED IN YELLOW ROAD MARKING PAINT ON KERB FACE, FRONT OF EACH ALLLOTMENT. NUMBERS TO BE A MINIMUM 100mm IN HEIGHT.
42. INSTALL BLUE RAISED REFLECTIVE PAVEMENT MARKER (BRPPM) ON ROAD CENTRE LINE AND 'GROUND BALL' MARKER POST TO INDICATE LOCATION OF FIRE HYDRANTS.

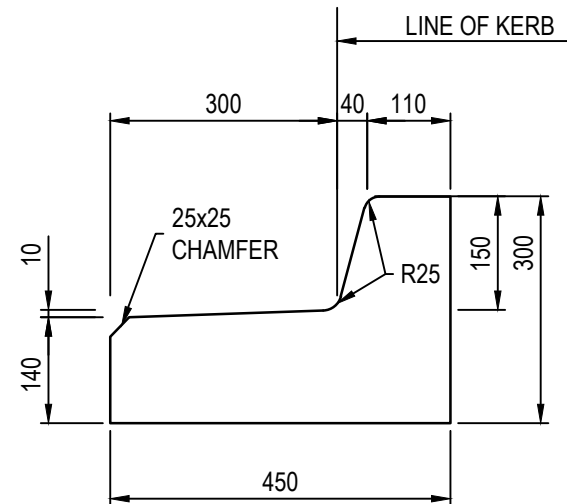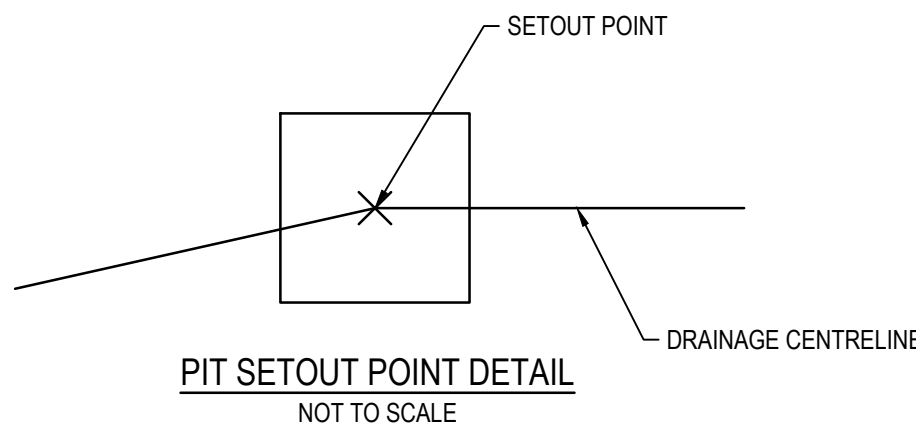


B3 KERB DET

SCALE 1:10

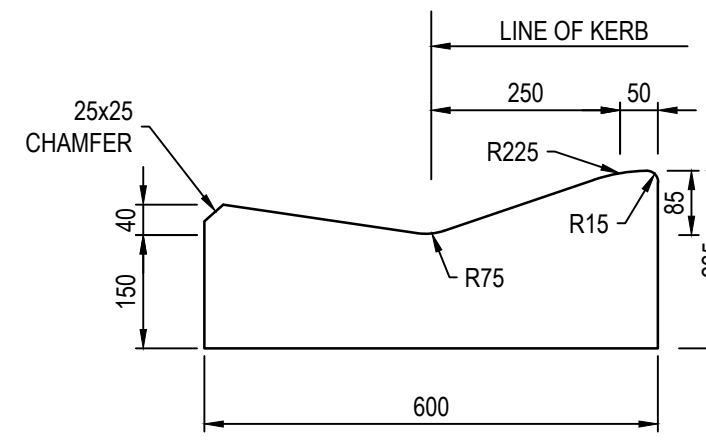


SM2-M KERB DETAIL

SCALE 1:10

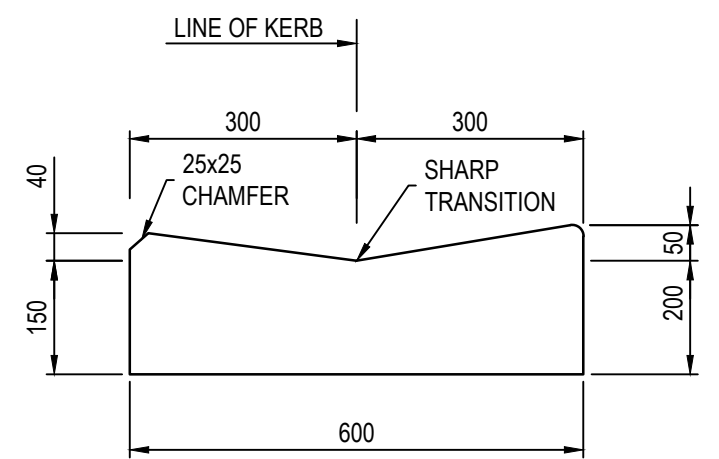


M2 KERB DETAIL

SCALE 1:10

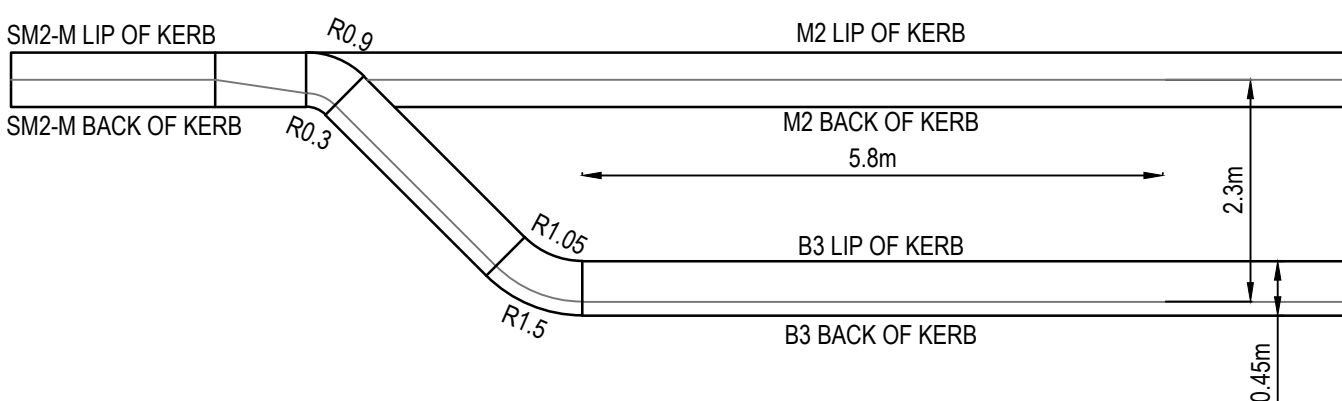

TYPICAL PARKING


BAY DETAIL
NOT TO SCALE

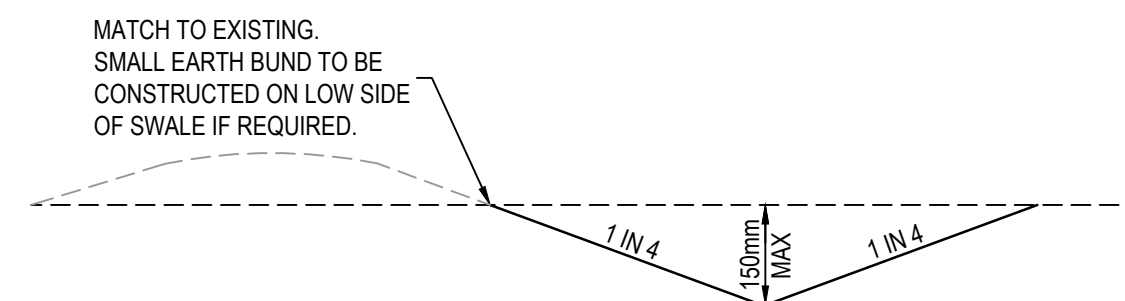

TYPICAL TEMPORARY CUTOFF DRAINAGE

NOT TO SCALE

REV	DATE	AMENDMENT / REVISION DESCRIPTION	DRAFTER	DESIGNER	CHECKER	APPROVER	 Global-Mark.com.au®  Global-Mark.com.au®  Global-Mark.com.au® PLAN OF SUB. NO. PS 921836 H PERMIT REF. NO. PLA0165/22			  Scale 1:2500  an sbs company © ABN 47 065 475 149 Collins Square, Tower 4, Level 20, 727 Collins St Melbourne, VIC 3008 Ph 03 9514 1500 			71 Mills Road - Stage 2 Baw Baw Shire Council Road and Drainage Cover Plan & General Notes			
A	02.12.24	ISSUED FOR INFORMATION ONLY	M.STACEY	C.PESSATTO	M.BOYS	L.VIEYRA										
B	31.03.25	ISSUED TO COUNCIL FOR APPROVAL	J.NIFORAS	J.NIFORAS	M.BOYS	L.VIEYRA										
C	10.03.26	EXISTING STAGE 1 LOT LAYOUT AMENDED	J.NIFORAS	J.NIFORAS	M.BOYS	L.VIEYRA										
D	20.05.26	ISSUED TO COUNCIL FOR APPROVAL	N.SHRESTHA	J.NIFORAS	M.BOYS	L.VIEYRA										
E	25.05.26	ROAD NAME CULHANES CRESCENT UPDATED TO CULHANES WAY	N.SHRESTHA	J.NIFORAS	M.BOYS	L.VIEYRA										
							SUBJECT TO APPROVAL									
SCALE AS SHOWN AT A1																
MELWAYS REF X928 B7										PROJECT / DRAWING No. 2747E-71M-002-101		SHEET No. 01 of 17		REVISION E		

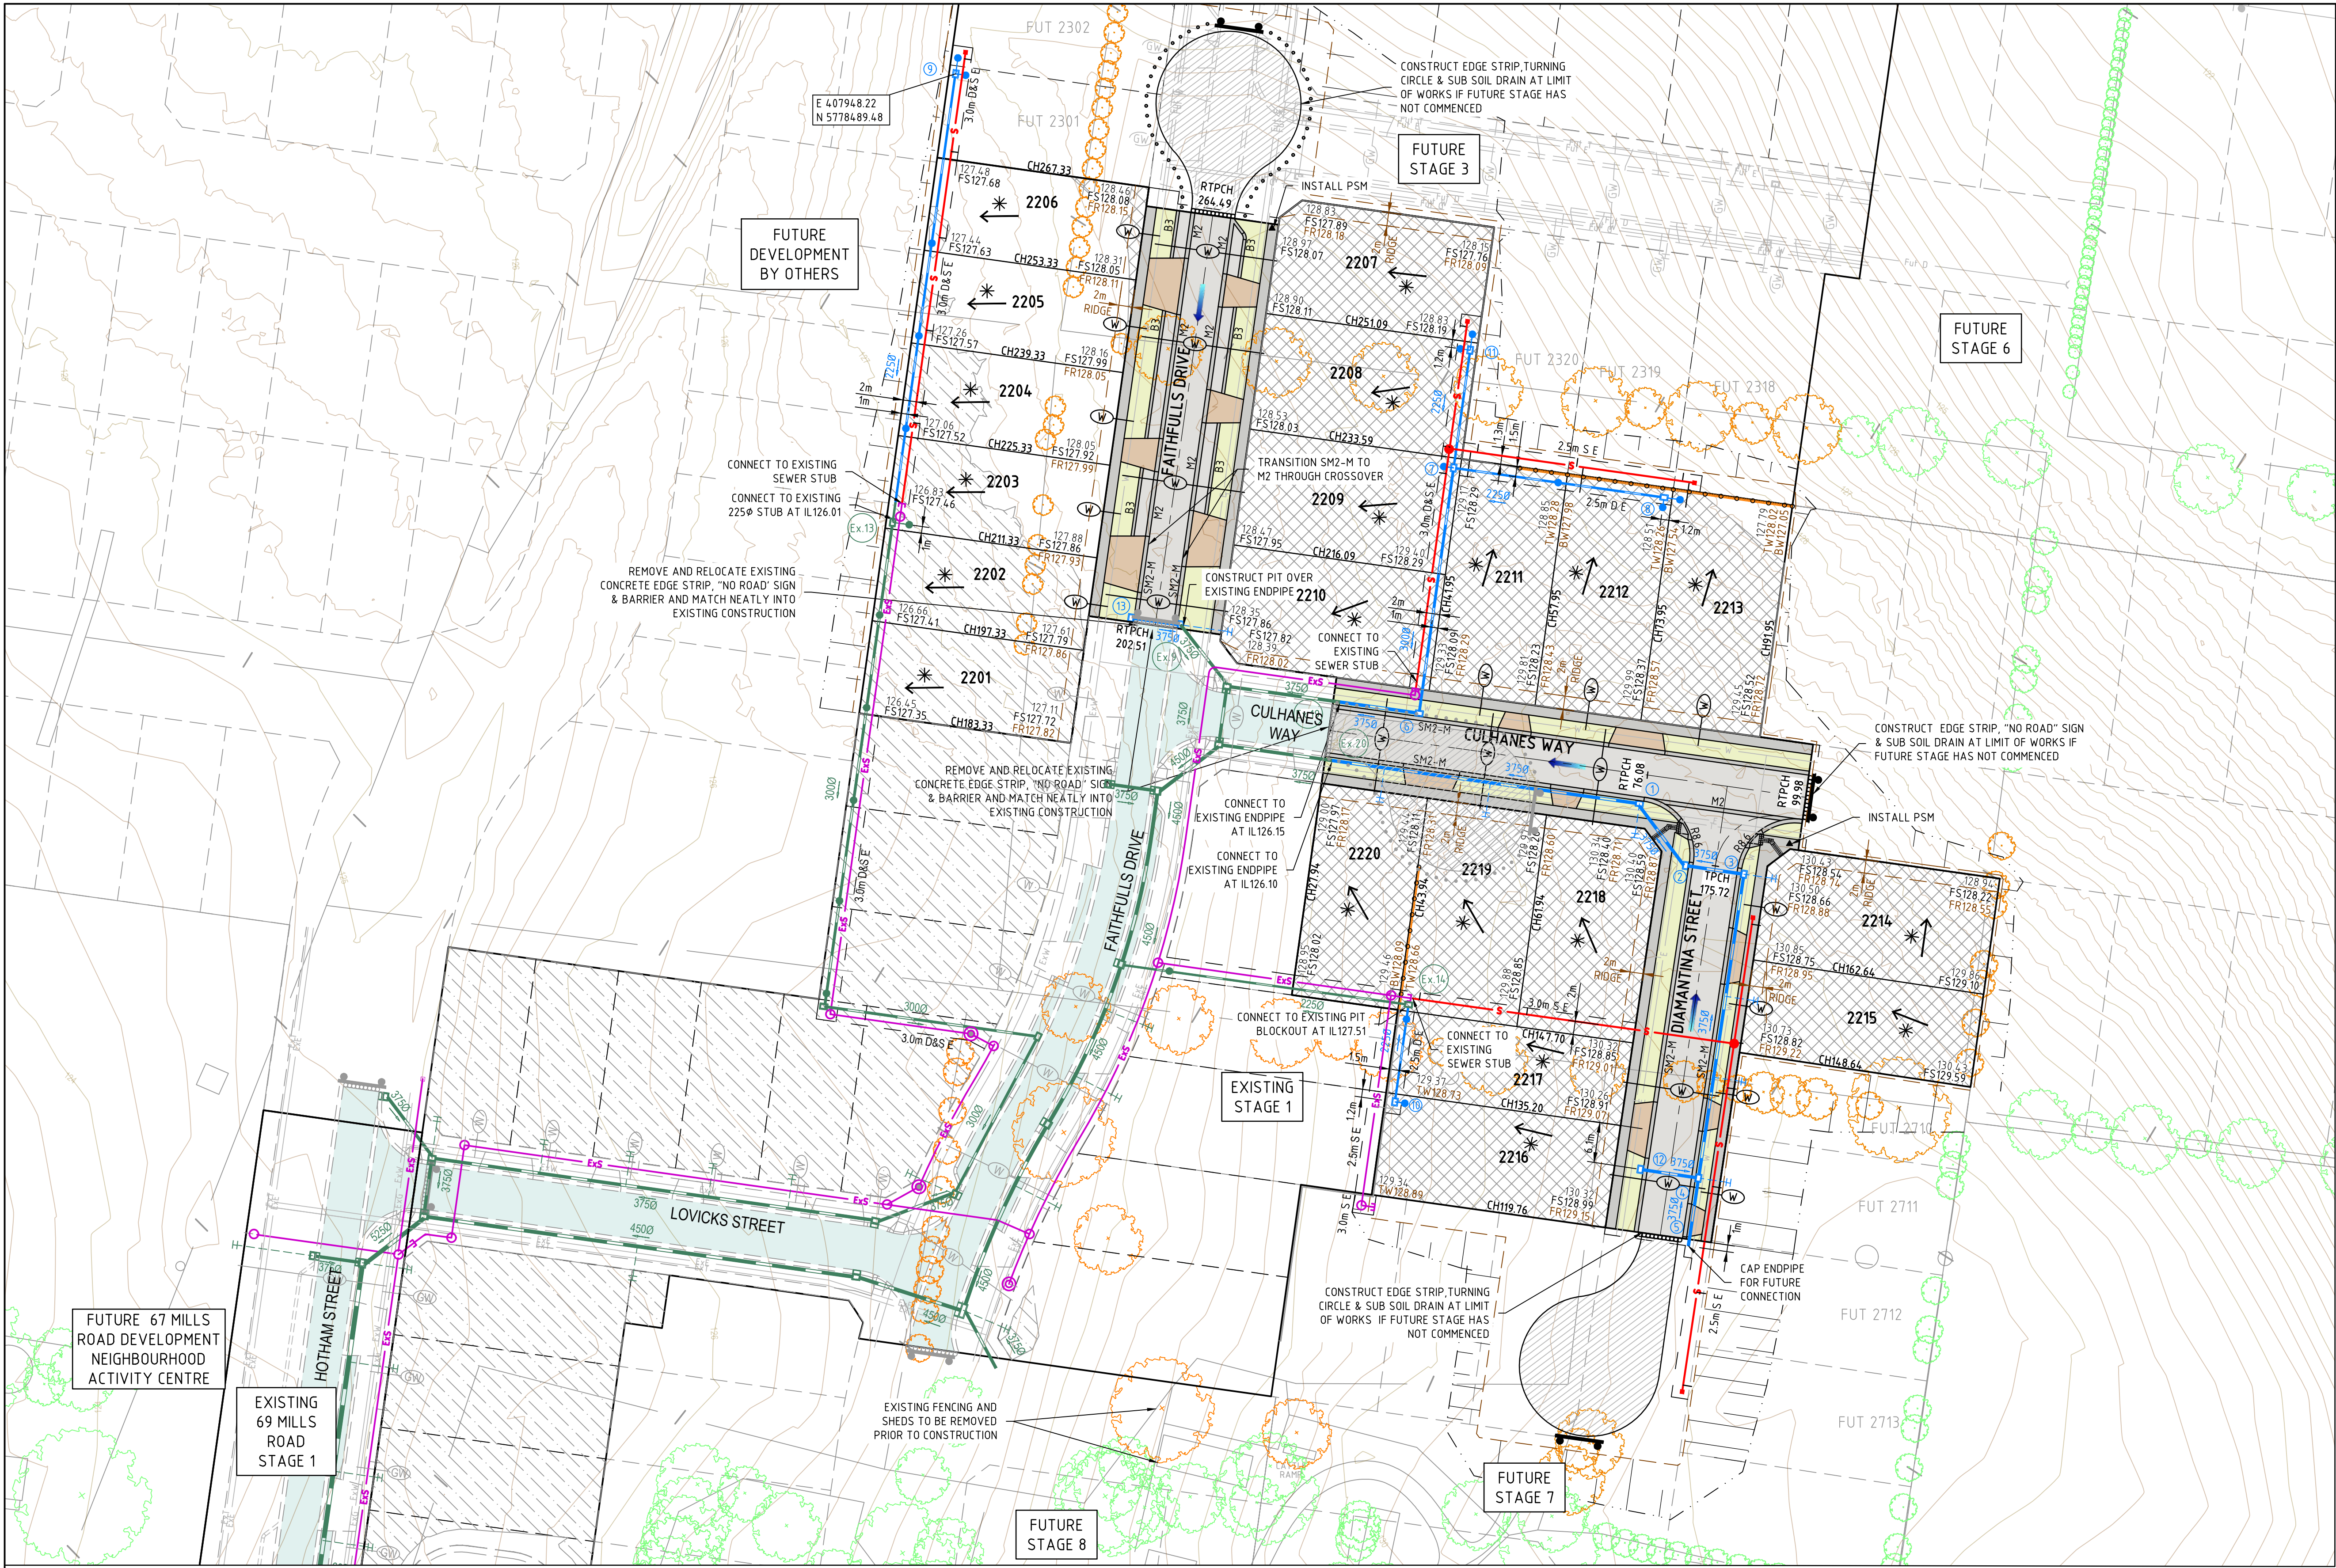

LEGEND - LAYOUT PLAN			
ALL PROPOSED, FUTURE & EXISTING SERVICE LOCATIONS ARE SHOWN INDICATIVELY			
	STORMWATER DRAIN, PIT & PROPERTY INLET		
	MAIN DRAIN		
	SEWER & MAINTENANCE STRUCTURES		
	HOUSE DRAIN		
	ELECTRICITY (U.GROUND)		
	ELECTRICITY (O.HEAD)		
	GAS		
	TELSTRA		
	OPTIC FIBRE		
	WATER		
	RECYCLE WATER		
	AG. DRAIN		
	SERVICE CONDUITS		
	TACTILE PAVERS		
	EXISTING STORMWATER DRAIN		
	EXISTING MAIN DRAIN		
	EXISTING SWALE DRAIN		
	EXISTING SEWER & MAINTENANCE STRUCTURES		
	EXISTING HOUSE DRAIN		
	EXISTING ELECTRICITY (UNDER GROUND)		
	EXISTING ELECTRICITY OVERHEAD		
	EXISTING GAS		
	EXISTING TELSTRA		
	EXISTING OPTIC FIBRE		
	EXISTING WATER		
	EXISTING RECYCLED WATER		
	EXISTING AG. DRAIN		
	EXISTING SERVICE CONDUITS		
	EXISTING TACTILE PAVERS		
	FUTURE STORMWATER DRAIN		
	FUTURE MAIN DRAIN		
	FUTURE SWALE DRAIN		
	FUTURE SEWER & MAINTENANCE STRUCTURES		
	FUTURE HOUSE DRAIN		
	FUTURE ELECTRICITY (UNDER GROUND)		
	FUTURE ELECTRICITY OVERHEAD		
	FUTURE GAS		
	FUTURE TELSTRA		
	FUTURE OPTIC FIBRE		
	FUTURE WATER		
	FUTURE RECYCLED WATER		
	FUTURE AG. DRAIN		
	FUTURE SERVICE CONDUITS		
	FUTURE TACTILE PAVERS		
	ZERO LOT LINES		
	141.34 EXISTING SURFACE LEVEL		
	FS140.35 FINISHED BUILDING LINE LEVEL		
	FR157.40 FINISHED RIDGE LINE LEVEL		
	CH270.00 CHAINAGE		
	TW159.60 TOP OF RETAINING WALL LEVEL		
	BW159.00 BOTTOM OF RETAINING WALL LEVEL		
	EXISTING RETAINING WALL		
	RETAINING WALL - CONCRETE SLEEPER		
	RETAINING WALL - ROCK		
	FUTURE RETAINING WALL		
	STRUCTURAL FILL > 200mm DEEP		
	CUT > 200mm DEEP		
	DIRECTION OF FALL		
	OVERLAND FLOW		
	GRADED IN DIRECTION OF FALL TO LEVEL INDICATED		
	EDGE STRIP, SUBSOIL DRAIN, 'NO ROAD' SIGN & BARRIER		
	EXISTING TREE TO BE RETAINED		
	EXISTING TREE TO BE REMOVED		
	PERMANENT SURVEY MARK		
	TEMPORARY BENCH MARK		
	PROPOSED DRIVEWAY & FOOTPATH		
	PROPOSED INDUSTRIAL DRIVEWAY		
	PROPOSED SHARED FOOTPATH		
	PROPOSED ROAD PAVING		
	EXISTING ROAD PAVING		

ROAD LAYOUT TABLE								
ROAD NAME	ROAD RESERVE WIDTH (m)	ROAD WIDTH (m)			KERB TYPE		VERGE WIDTH (m)	
		LIP TO LIP	INV TO INV	BACK TO BACK	NTH/WEST	STH/EAST	NTH/WEST	STH/EAST
CULHANES WAY	16.00	6.70	7.30	7.90	SM2-M	SM2-M	4.05	4.05
FAITHFULS DRIVE	20.00	5.40 / 10.00	6.00 / 10.60	6.60 / 10.90	SM2-M / B3 / M2	SM2-M / B3 / M2	6.75 / 4.60	6.65 / 4.50
DIAMANTINA STREET	16.00	6.70	7.30	7.90	SM2-M	SM2-M	4.35	3.75


SERVICES OFFSET TABLE			
ROAD NAME	WATER RETICULATION	ELECTRICITY	OPTIC FIBRE
	OFFSET (m)	OFFSET (m)	OFFSET (m)
CULHANES WAY	2.60 N	2.60 S	1.80 S
FAITHFULS DRIVE	2.60 W	2.60 E	1.80 E
DIAMANTINA STREET	2.60 E	2.60 W	1.80 W

WARNING
BEWARE OF UNDERGROUND SERVICES
The locations of underground services are approximate only and their exact position should be proven on site.
No guarantee is given that all existing services are shown.
Locate all underground services before commencement of works
DIAL 1100 BEFORE YOU DIG
www.1100.com.au

REV	DATE	AMENDMENT / REVISION DESCRIPTION	DRAFTER	DESIGNER	CHECKER	APPROVER
A	02.12.24	ISSUED FOR INFORMATION ONLY	M.STACEY	C.PESSATTO	M.BOYS	L.VIEYRA
B	31.03.25	ISSUED TO COUNCIL FOR APPROVAL	J.NIFORAS	J.NIFORAS	M.BOYS	L.VIEYRA
C	10.03.26	EX STAGE 1 LAYOUT AMENDED & EX13 PIT CONNECTION UPDATED	J.NIFORAS	J.NIFORAS	M.BOYS	L.VIEYRA
D	20.05.26	ISSUED TO COUNCIL FOR APPROVAL	N.SHRESTHA	J.NIFORAS	M.BOYS	L.VIEYRA
E	25.05.26	ROAD NAME CULHANES CRESCENT UPDATED TO CULHANES WAY	K.SHRESTHA	J.NIFORAS	M.BOYS	L.VIEYRA
F	17.07.27	GAS SERVICE REMOVED				


PLAN OF SUB. NO.
PS 921836 H
PERMIT REF. NO.
PLA0165/22

SUBJECT TO APPROVAL

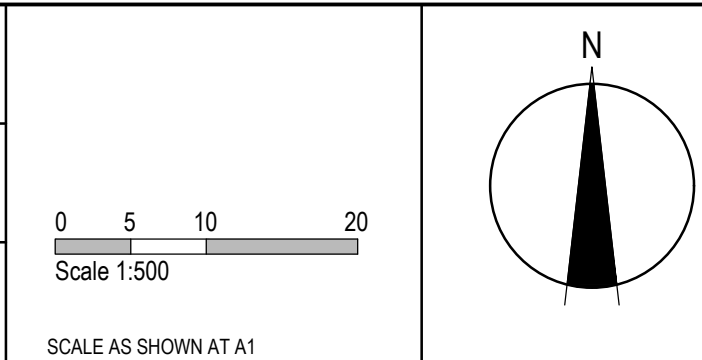

an company
© ABN 47 065 475 149
Collins Square, Tower 4, Level 20, 727 Collins St
Melbourne, VIC 3008
Ph 03 9514 1500

MELWAYS REF X928 B7	PROJECT / DRAWING No. 2747E-71M-002-111	SHEET No. 02 of 17	REVISION F
-------------------------------	---	------------------------------	----------------------

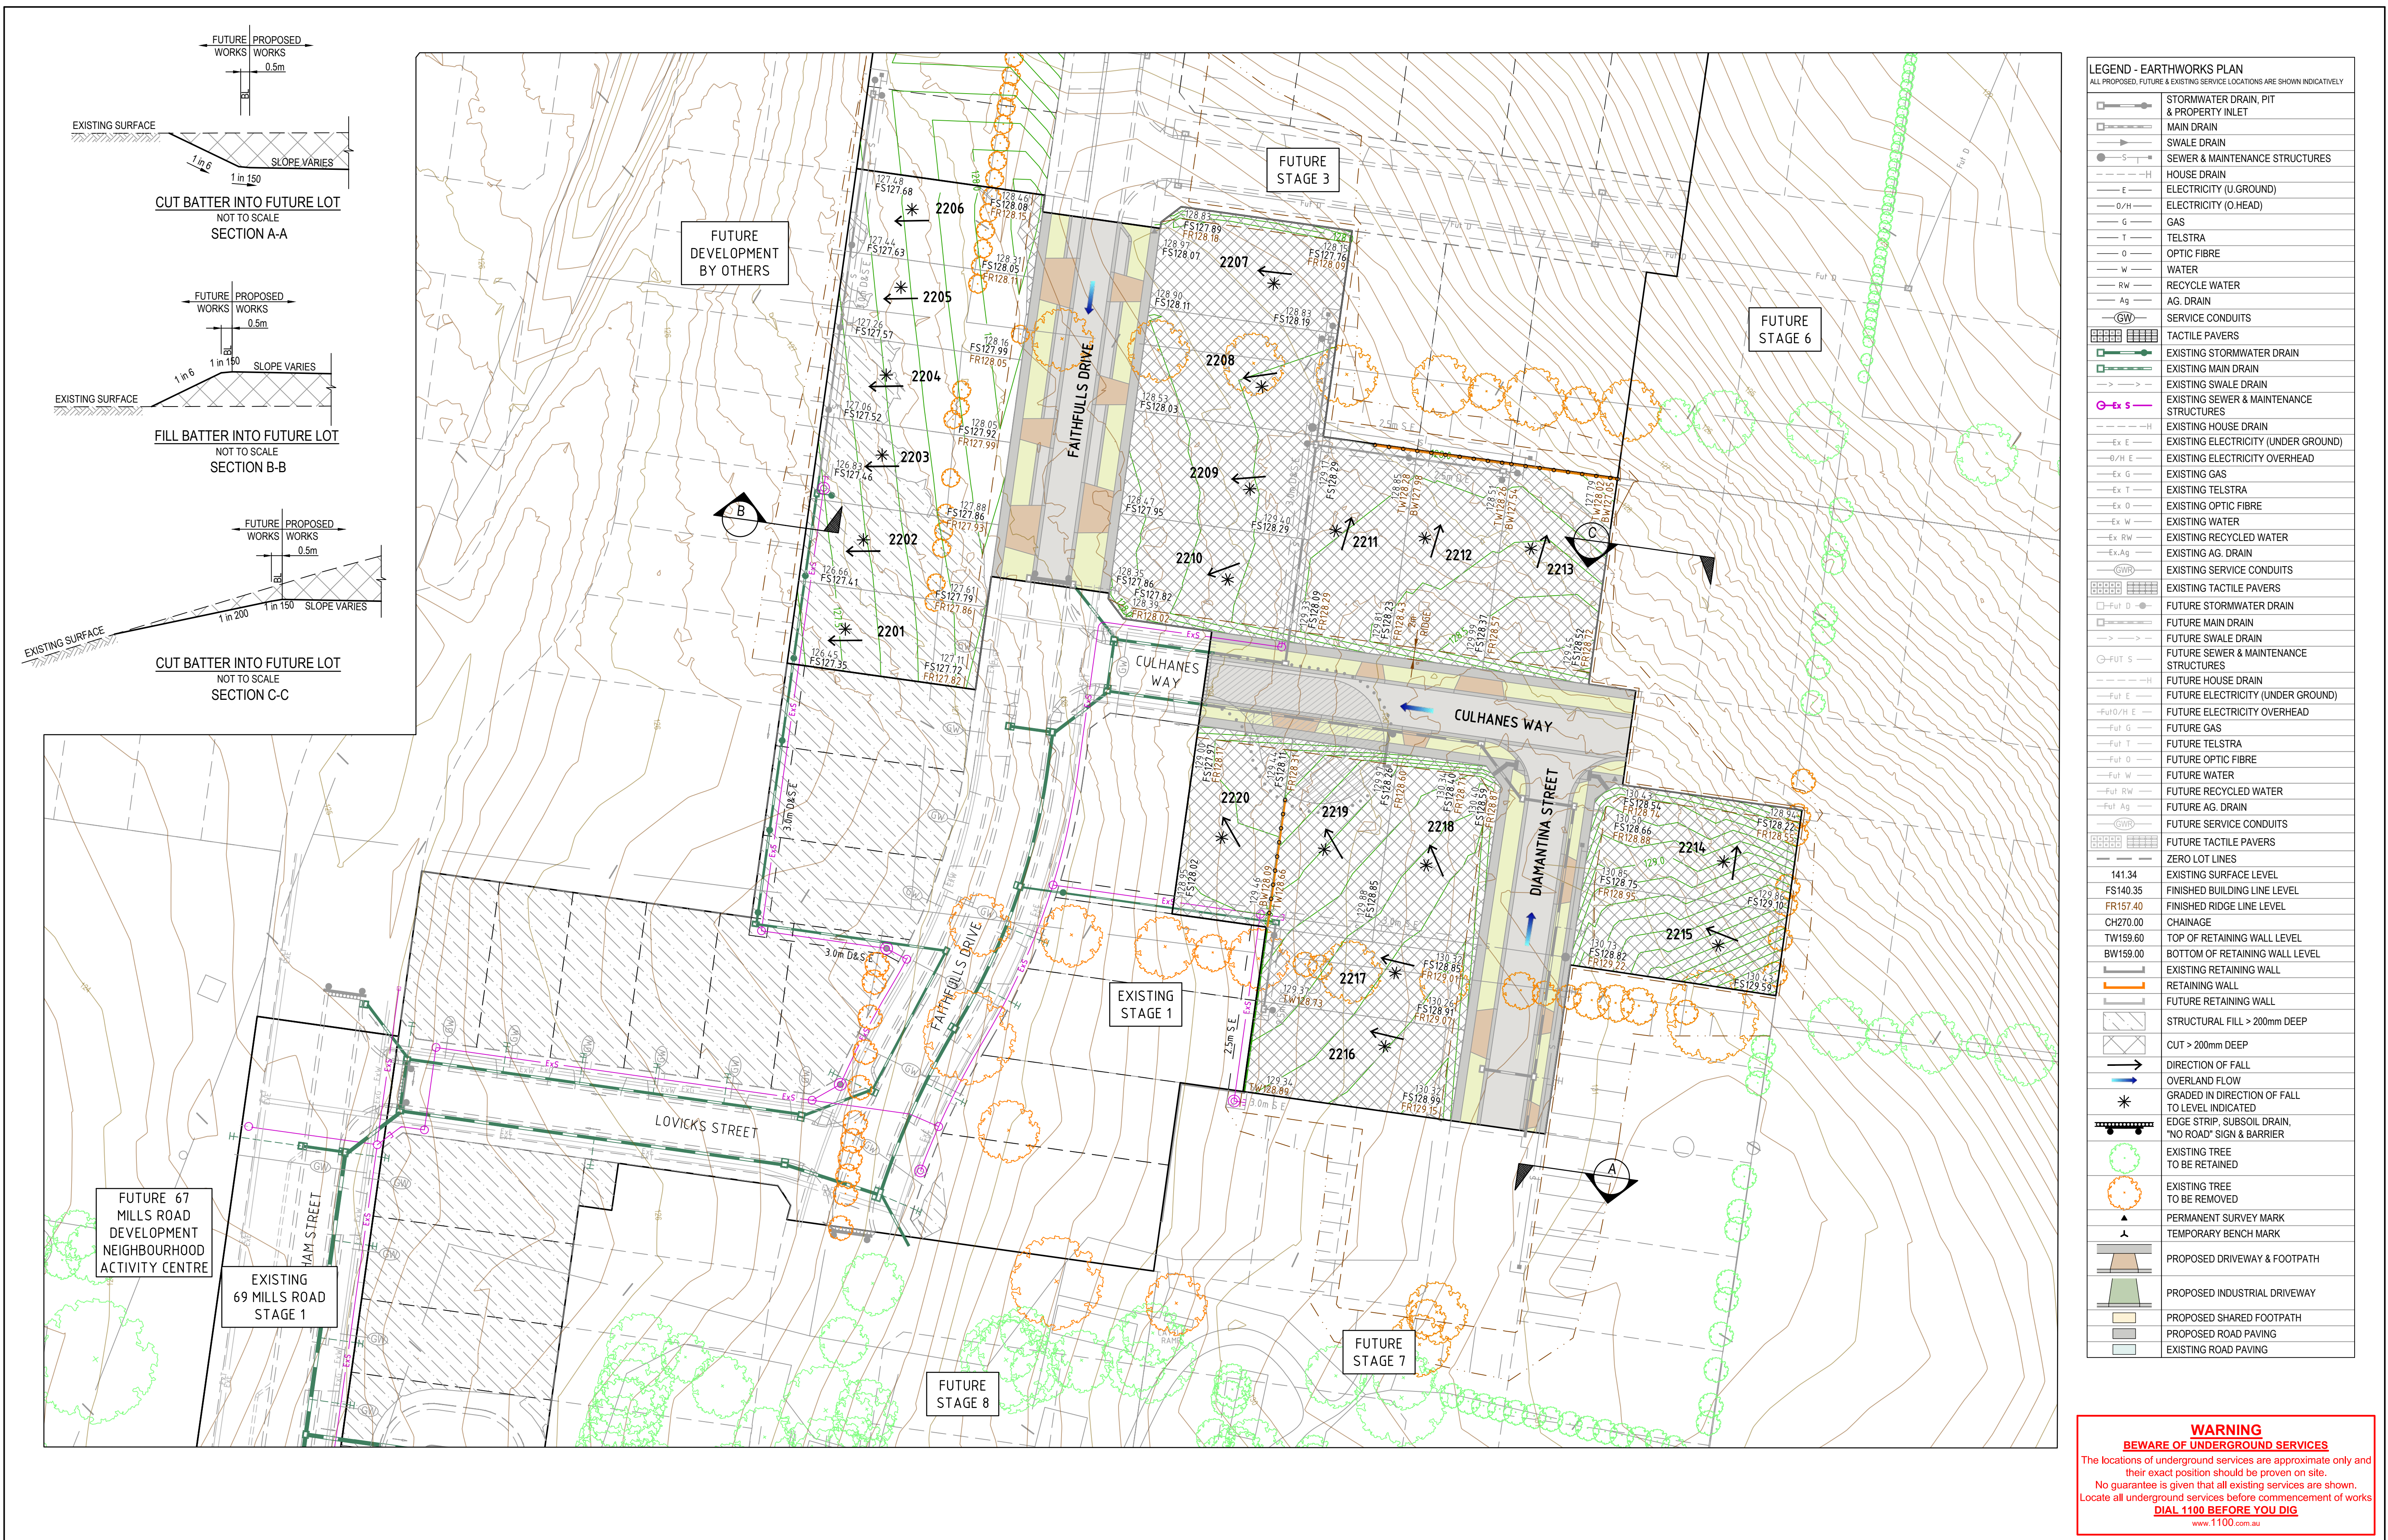

REV	DATE	AMENDMENT / REVISION DESCRIPTION	DRAFTER	DESIGNER	CHECKER	APPROVER	PLAN OF SUB. NO.	PERMIT REF. NO.	SCALE	DATE	PROJECT / DRAWING NO.	SHEET NO.	REVISION
A	02.12.24	ISSUED FOR INFORMATION ONLY	M.STACEY	C.PESSATTO	M.BOYS	L.VIEYRA	PS 921836 H	PLA0165/22	Scale 1:500	02.12.24	71 Mills Road - Stage 2	03 of 17	E
B	31.03.25	ISSUED TO COUNCIL FOR APPROVAL	J.NIFORAS	J.NIFORAS	M.BOYS	L.VIEYRA							
C	10.03.26	EXISTING STAGE 1 LOT LAYOUT AMENDED	J.NIFORAS	J.NIFORAS	M.BOYS	L.VIEYRA							
D	20.05.26	ISSUED TO COUNCIL FOR APPROVAL	N.SHRESTHA	J.NIFORAS	M.BOYS	L.VIEYRA							
E	25.05.26	ROAD NAME CULHANES CRESCENT UPDATED TO CULHANES WAY	N.SHRESTHA	J.NIFORAS	M.BOYS	L.VIEYRA							




SUBJECT TO APPROVAL

MELWAYS REF: X928 B7

PROJECT / DRAWING NO.: 2747E-71M-002-131

SHEET NO.: 03 of 17

REVISION: E

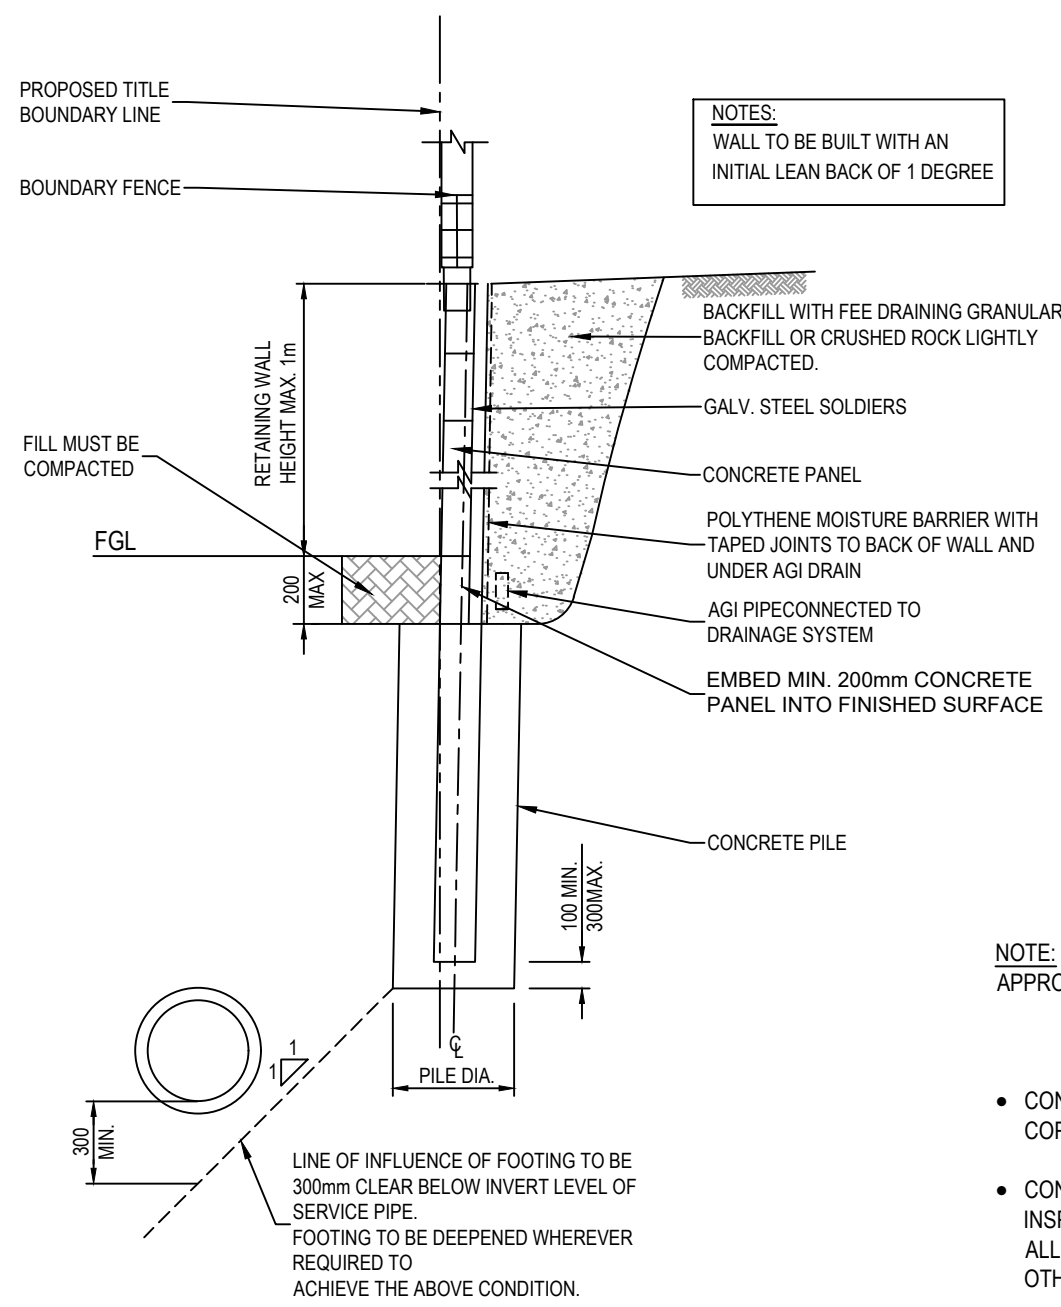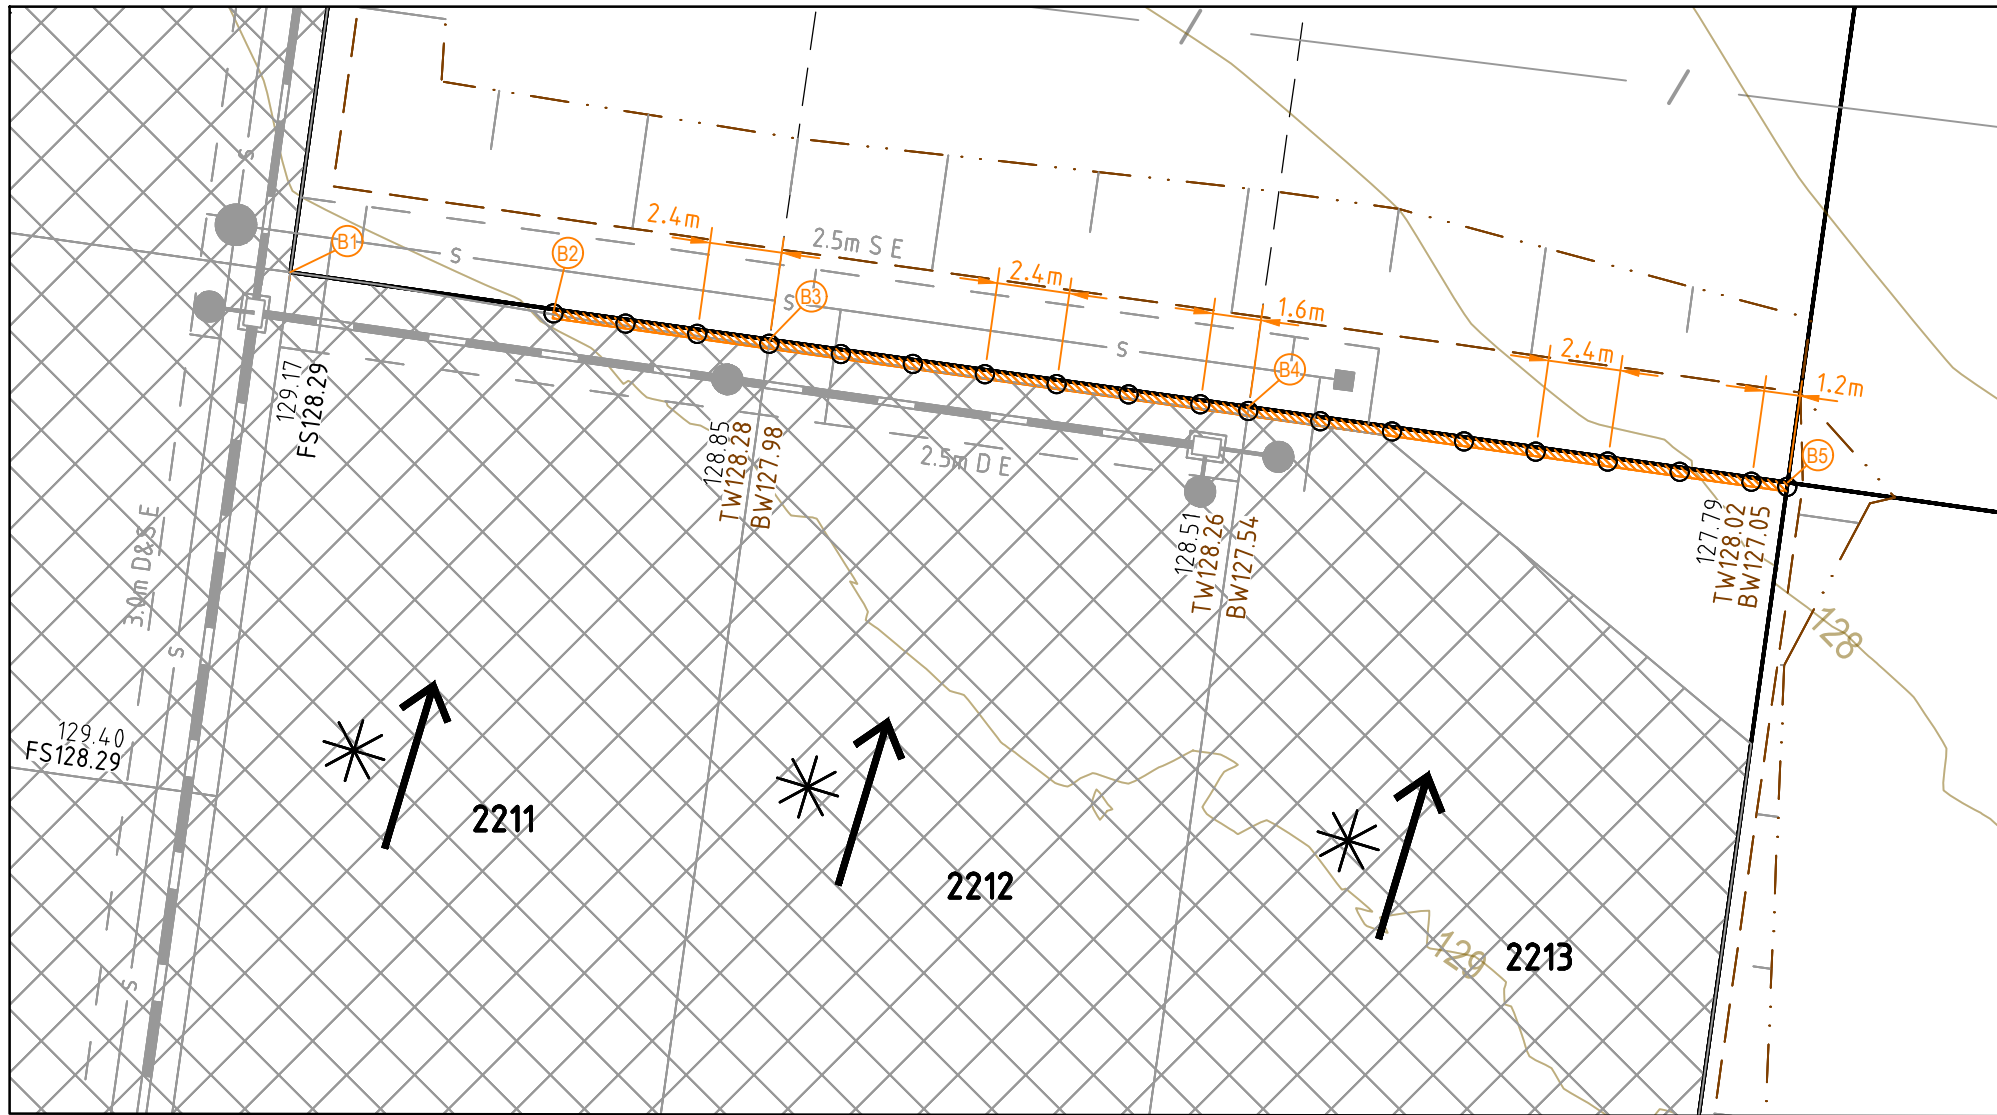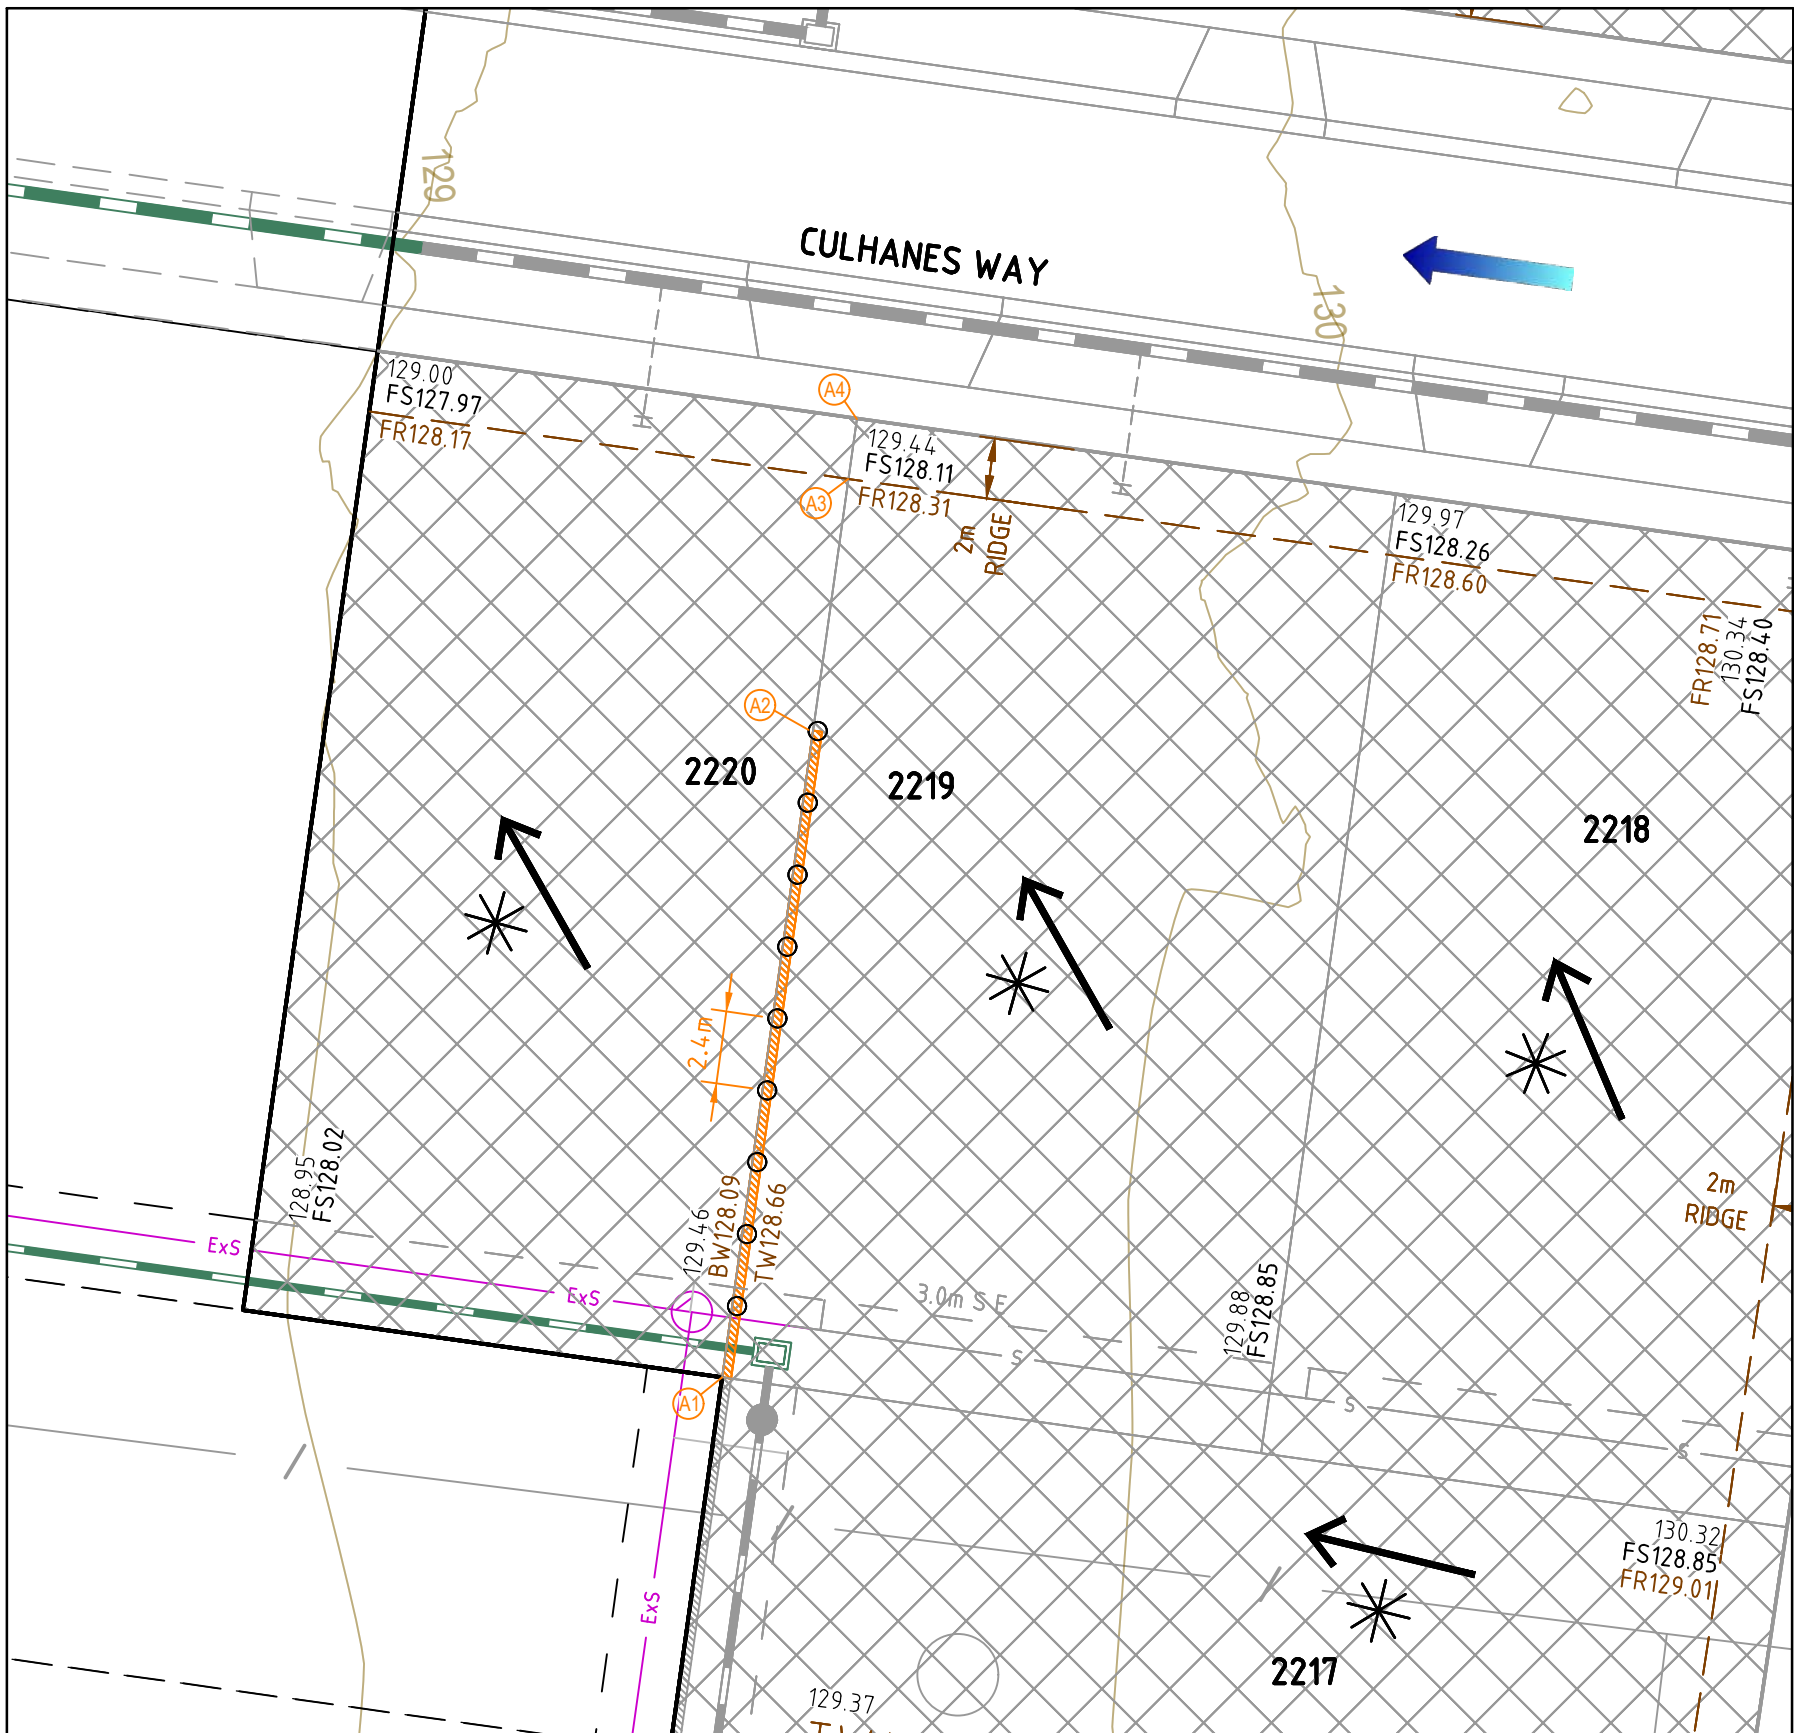

RETAINING WALL DESIGN AND APPROVALS REQUIREMENTS

NOTE: RETAINING WALL DETAILS AND DESIGN CERTIFICATION APPROVED AS PART OF ENGINEERING PLAN APPROVALS.

RETAINING WALLS

- CONTRACTOR TO OBTAIN ANY RELEVANT BUILDING PERMITS. COPY OF BUILDING PERMIT TO BE PROVIDED TO PRINCIPAL.
- CONTRACTOR TO PROVIDE STRUCTURAL ENGINEER INSPECTION AND CERTIFICATION FOR CONSTRUCTION OF ALL WALLS, IRRESPECTIVE OF NEED FOR PERMIT OR OTHERWISE.
- CONTRACTOR TO ENSURE ALL REQUIREMENTS OF BUILDING PERMIT HAVE BEEN ADDRESSED.

TYPICAL CONCRETE PANEL RETAINING WALL DETAIL

NOT TO SCALE

LEGEND - LONGITUDINAL SECTIONS

- EXISTING SURFACE
- UPPER FINISHED SURFACE
- LOWER FINISHED SURFACE
- RETAINING WALL - CONCRETE PANEL

HORIZONTAL GEOMETRY
DATUM RL 120

LOWER FINISHED SURFACE

UPPER FINISHED SURFACE

RETAINED HEIGHT

EXISTING SURFACE

NORTHING

EASTING

CHAINAGE

	A1		A2		A3		A4
LOWER FINISHED SURFACE	128.08	128.66	128.10	128.63	128.12	128.60	128.14
UPPER FINISHED SURFACE	128.66	128.66	128.63	128.63	128.60	128.58	128.55
RETAINED HEIGHT	0.57	0.53	0.48	0.44	0.39	0.35	0.30
EXISTING SURFACE	129.46	129.47	129.47	129.48	129.48	129.49	129.50
NORTHING	5778349.37	5778351.75	5778354.13	5778356.50	5778358.88	5778361.26	5778363.63
EASTING	408014.36	408014.69	408015.03	408015.36	408015.70	408016.03	408016.36
CHAINAGE	0.00	2.40	4.80	7.20	9.60	12.00	14.40

RETAINING WALL A - LONGITUDINAL SECTION

HORIZONTAL SCALE 1:200 @ A1

VERTICAL SCALE 1:200 @ A1

HORIZONTAL GEOMETRY
DATUM RL 119

LOWER FINISHED SURFACE

UPPER FINISHED SURFACE

RETAINED HEIGHT

EXISTING SURFACE

NORTHING

EASTING

CHAINAGE

	B1		B2		B3		B4		B5
LOWER FINISHED SURFACE	128.30	128.25	128.20	128.16	128.12	128.08	128.03	127.98	127.91
UPPER FINISHED SURFACE	128.30	128.25	128.20	128.16	128.12	128.08	128.03	127.98	127.91
RETAINED HEIGHT				0.16	0.21	0.25	0.30	0.36	0.43
EXISTING SURFACE	129.12	129.07	129.02	128.96	128.89	128.85	128.79	128.73	128.65
NORTHING	5778431.84	5778431.51	5778431.17	5778430.84	5778430.52	5778430.28	5778429.95	5778428.61	5778428.28
EASTING	408023.93	408026.31	408028.69	408031.06	408033.45	408035.82	408038.19	408040.53	408042.81
CHAINAGE	0.00	2.40	4.80	7.20	9.60	12.00	14.40	16.80	19.20

RETAINING WALL B - LONGITUDINAL SECTION

HORIZONTAL SCALE 1:200 @ A1

VERTICAL SCALE 1:200 @ A1

LEGEND - PLAN VIEW

ALL PROPOSED, FUTURE & EXISTING SERVICE LOCATIONS ARE SHOWN INDICATIVELY

- STORMWATER DRAIN, PIT & PROPERTY INLET
- MAIN DRAIN
- SWALE DRAIN
- SEWER & MAINTENANCE STRUCTURES
- HOUSE DRAIN
- ELECTRICITY (U.GROUND)
- ELECTRICITY (O.HEAD)
- GAS
- TELSTRA
- OPTIC FIBRE
- WATER
- RECYCLE WATER
- AG. DRAIN
- SERVICE CONDUITS
- CHAINAGE
- TOP OF RETAINING WALL LEVEL
- BOTTOM OF RETAINING WALL LEVEL
- EXISTING RETAINING WALL
- RETAINING WALL - CONCRETE PANEL
- RETAINING WALL - ROCK
- Ag. DRAIN
- RETAINING WALL PIERS

WARNING BEWARE OF UNDERGROUND SERVICES

The locations of underground services are approximate only and their exact position should be proven on site.
No guarantee is given that all existing services are shown.
Locate all underground services before commencement of works
DIAL 1100 BEFORE YOU DIG
www.1100.com.au

REV	DATE	AMENDMENT / REVISION DESCRIPTION	DRAFTER	DESIGNER	CHECKER	APPROVER
A	20.05.26	ISSUED TO COUNCIL FOR APPROVAL	N.SHRESTHA	J.NIFORAS	M.BOYS	L.VIEYRA
B	25.05.26	ROAD NAME CULHANES CRESCENT UPDATED TO CULHANES WAY	N.SHRESTHA	J.NIFORAS	M.BOYS	L.VIEYRA

Quality Management - ISO 9001
Global-Mark.com.au®



Oris Management - AS/NZS 18001
Global-Mark.com.au®

Environmental Management - ISO 14001
Global-Mark.com.au®

PLAN OF SUB. NO.
PS 921836 H

PERMIT REF. NO.
PLA0165/22

SUBJECT TO APPROVAL

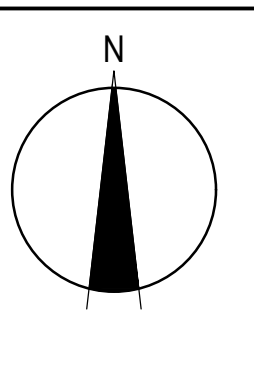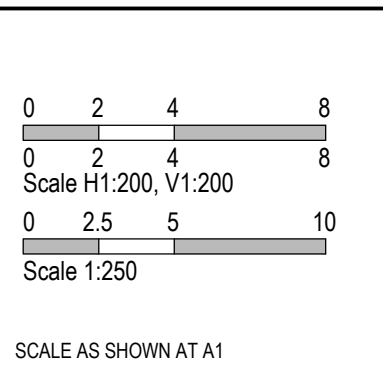


smec
an **SV** company

Collins Square, Tower 4, Level 20, 727 Collins St
Melbourne, VIC 3008
Ph 03 9514 1500
© SMEC AUSTRALIA PTY LTD (ABN 47 065 475 149)

parklea.

71 Mills Road - Stage 2
Baw Baw Shire Council
Road and Drainage
Retaining Wall - Plan and Long Sections

MELWAYS REF X928 B7	PROJECT / DRAWING No. 2747E-71M-002-132	SHEET No. 04 of 17	REVISION B
-------------------------------	---	------------------------------	----------------------

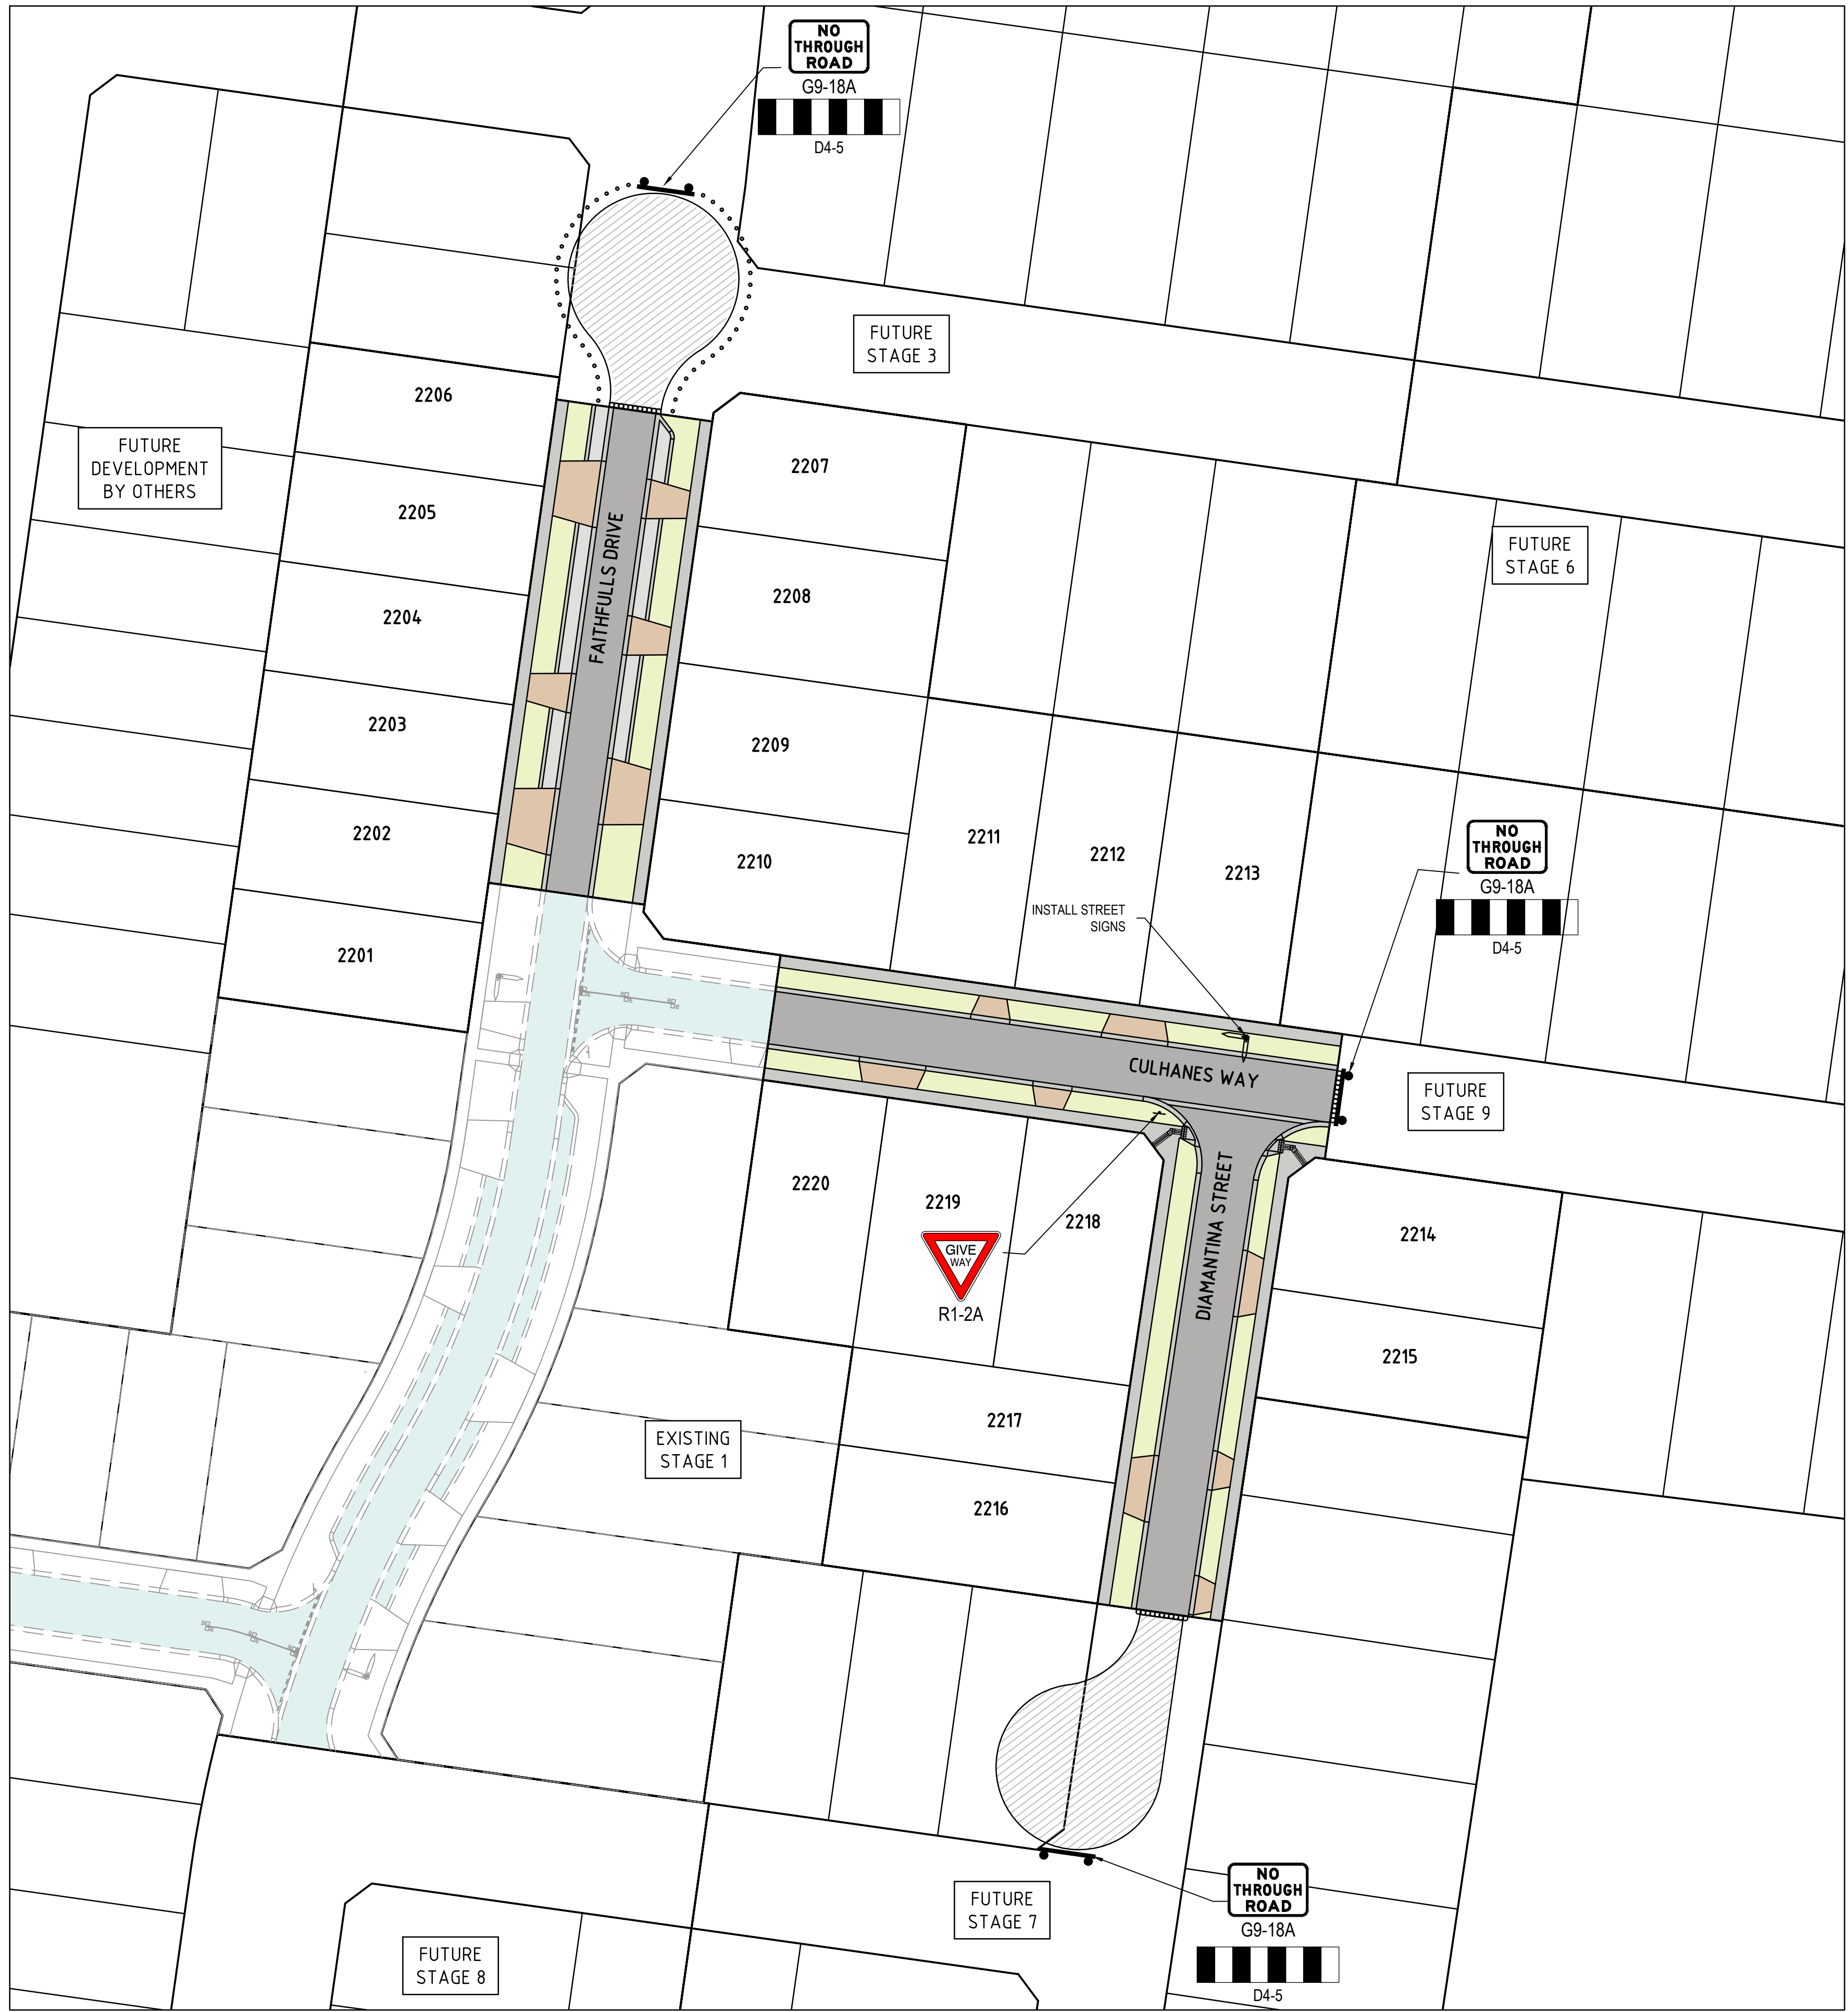

WARNING
Beware of Underground Services
The locations of underground services are approximate only and their exact position should be proven on site.
No guarantee is given that all existing services are shown.
Locate all underground services before commencement of works
DIAL 1100 BEFORE YOU DIG
www.1100.com.au

REV	DATE	AMENDMENT / REVISION DESCRIPTION	DRAFTER	DESIGNER	CHECKER	APPROVER
A	02.12.24	ISSUED FOR INFORMATION ONLY	M.STACEY	C.PESSATTO	M.BOYS	L.VIEYRA
B	31.03.25	ISSUED TO COUNCIL FOR APPROVAL	J.NIFORAS	J.NIFORAS	M.BOYS	L.VIEYRA
C	10.03.26	EXISTING STAGE 1 LOT LAYOUT AMENDED	J.NIFORAS	J.NIFORAS	M.BOYS	L.VIEYRA
D	20.05.26	ISSUED TO COUNCIL FOR APPROVAL	N.SHRESTHA	J.NIFORAS	M.BOYS	L.VIEYRA
E	25.05.26	ROAD NAME CULHANES CRESCENT UPDATED TO CULHANES WAY	N.SHRESTHA	J.NIFORAS	M.BOYS	L.VIEYRA



Quality Management - ISO 9001
Global-Mark.com.au®



OHS Management - AS/NZS 1875
Global-Mark.com.au®





Environmental Management - ISO 14001
Global-Mark.com.au®

PLAN OF SUB. NO.
PS 921836 H

PERMIT REF. NO.
PLA0165/22

SUBJECT TO APPROVAL

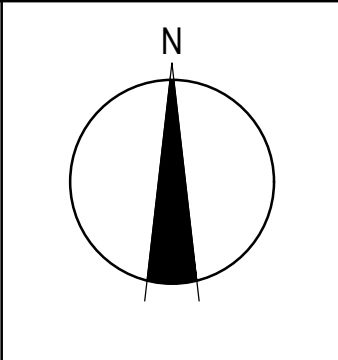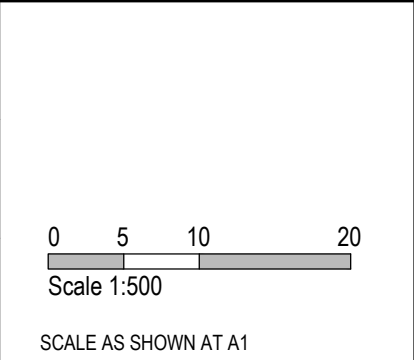




an  company

© ABN 47 065 475 149
Collins Square, Tower 4, Level 20, 727 Collins St
Melbourne, VIC 3008
Ph 03 9514 1500















71 Mills Road - Stage 2 Baw Baw Shire Council Road and Drainage Signage & Linemarking Plan		MELWAYS REF X928 B7	PROJECT / DRAWING No. 2747E-71M-002-171	SHEET No. 05 of 17	REVISION E
---	--	-------------------------------	---	------------------------------	----------------------

LEGEND	
	EXISTING SURFACE
	DESIGN LINE
	FUTURE DESIGN LINE

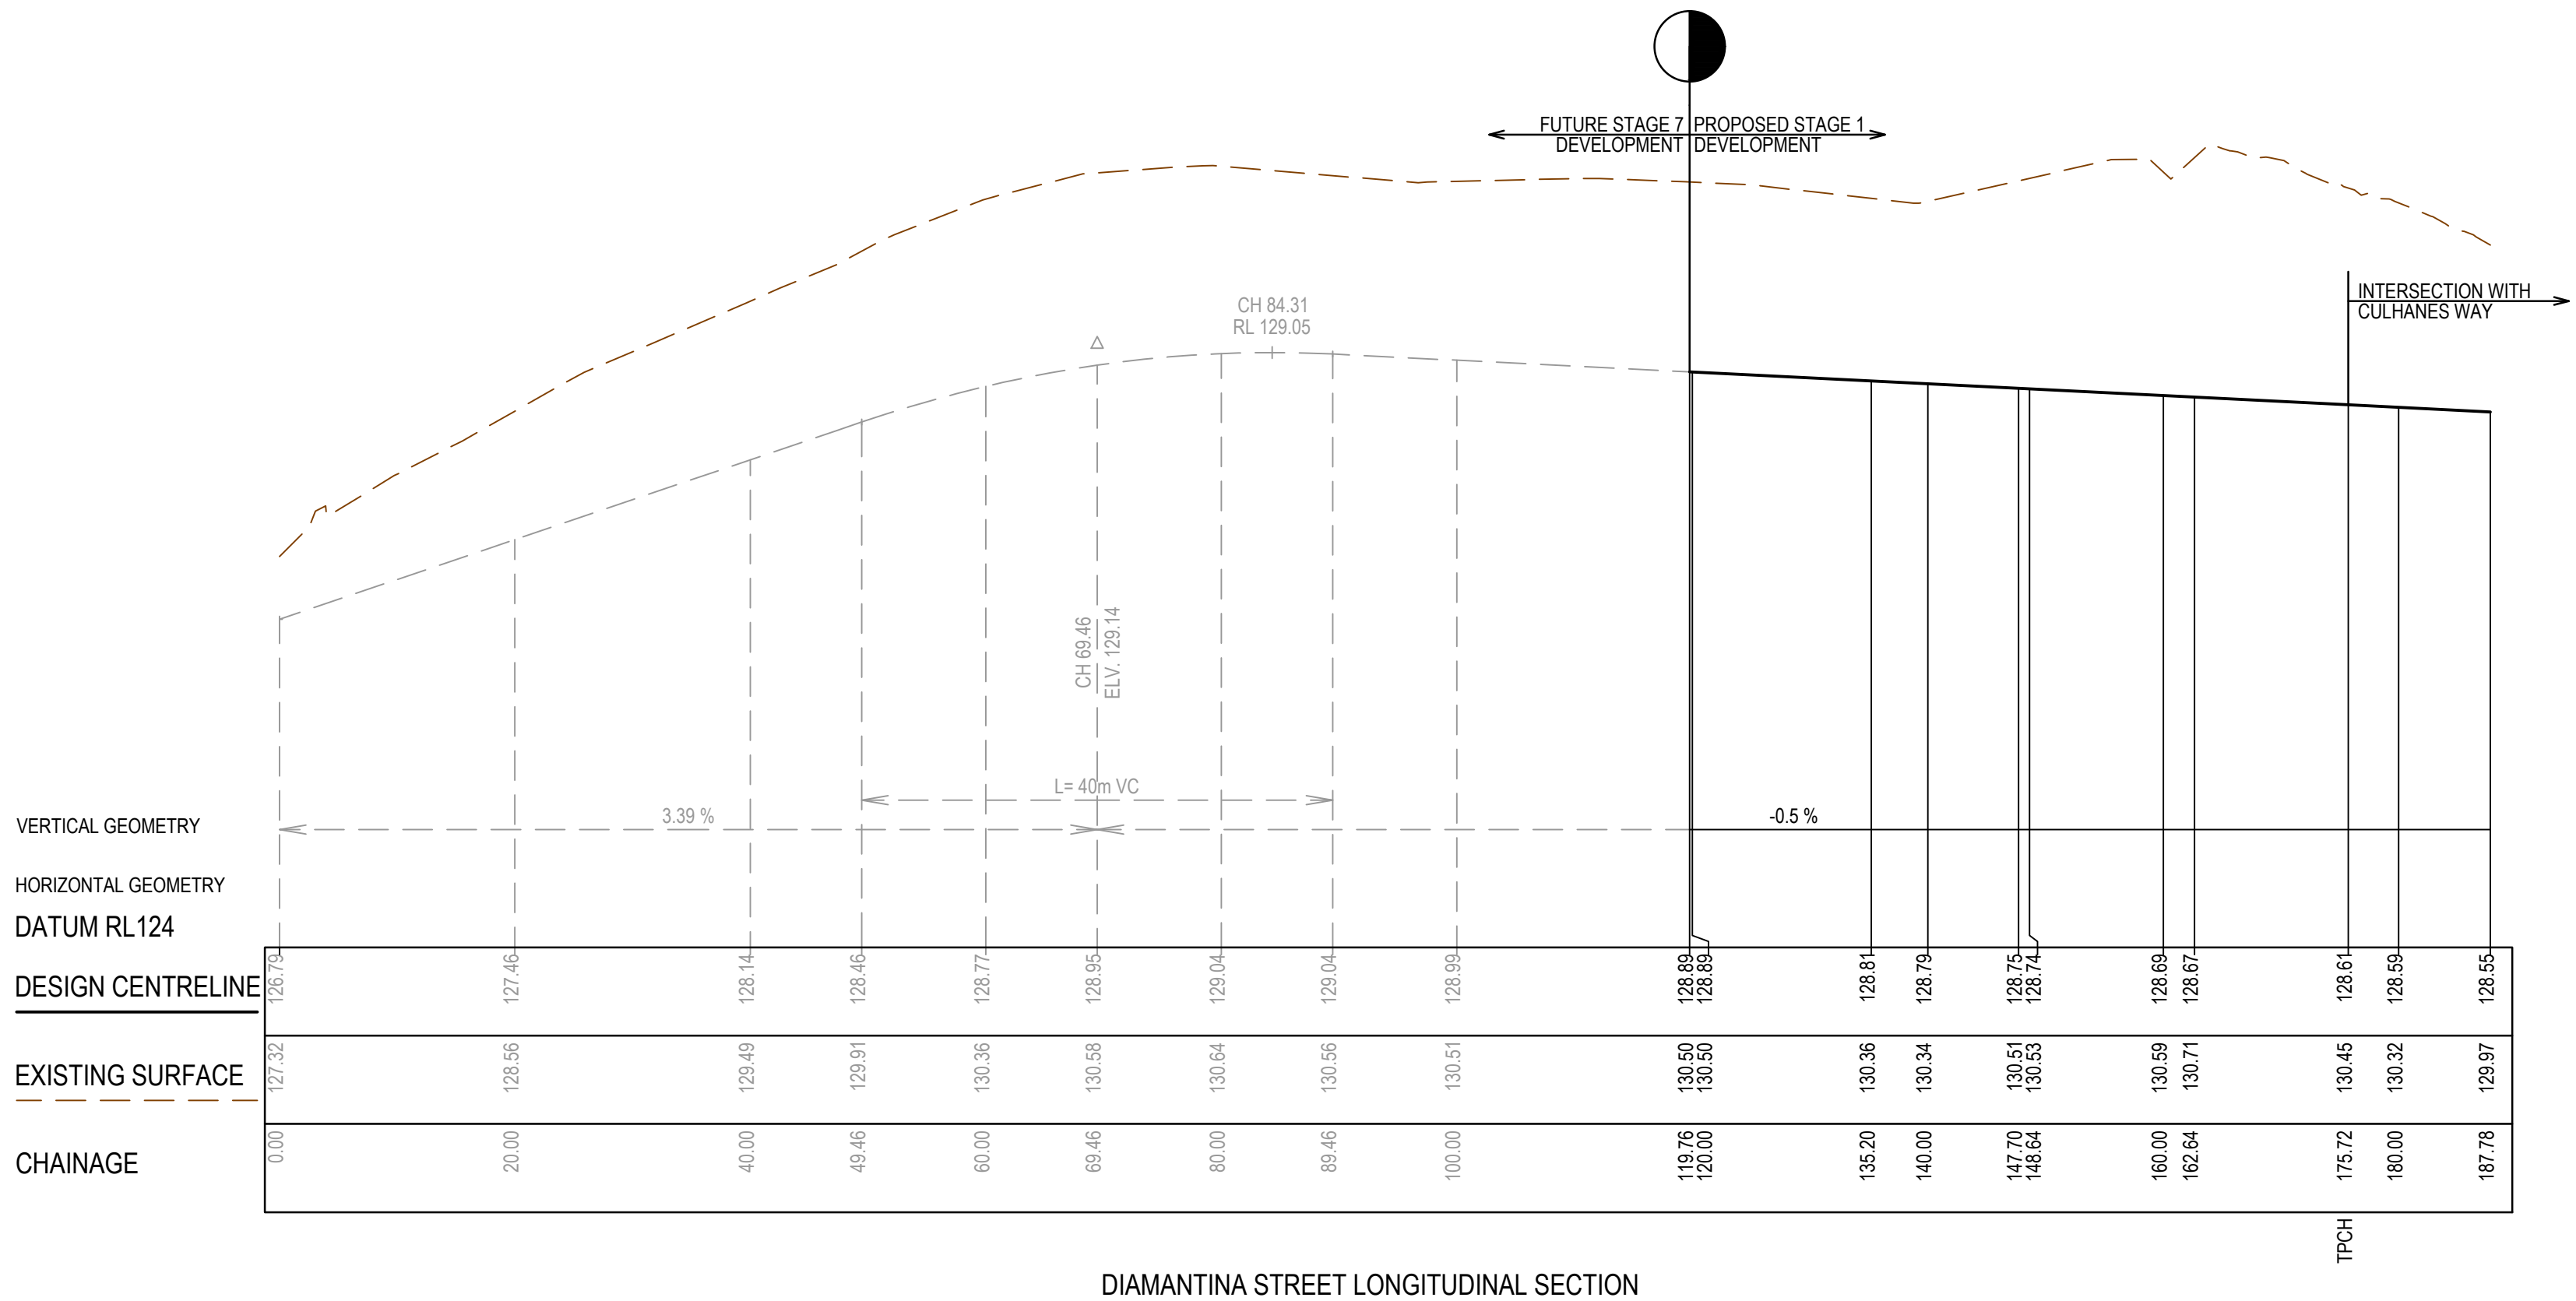

REV	DATE	AMENDMENT / REVISION DESCRIPTION	DRAFTER	DESIGNER	CHECKER	APPROVER	Quality Management - ISO 9001 Global-Mark.com.au® Quality Management - AS/NZS 4811 Global-Mark.com.au® Environmental Management - ISO 14001 Global-Mark.com.au®			PLAN OF SUB. NO.	0 5 10 20 0 0.5 1 2 Scale H1:500, V1:50 SCALE AS SHOWN AT A1		an smec company ABN 47 065 475 149 Collins Square, Tower 4, Level 20, 727 Collins St Melbourne, VIC 3008 Ph 03 9514 1500		parklea.		71 Mills Road - Stage 2 Baw Baw Shire Council Road and Drainage Longitudinal Sections - 2			
A	02.12.24	ISSUED FOR INFORMATION ONLY	M.STACEY	C.PESSATTO	M.BOYS	L.VIEYRA				PS 921836 H										
B	31.03.25	ISSUED TO COUNCIL FOR APPROVAL	J.NIFORAS	J.NIFORAS	M.BOYS	L.VIEYRA				PERMIT REF. NO.										
C	20.05.26	ISSUED TO COUNCIL FOR APPROVAL	N.SHRESTHA	J.NIFORAS	M.BOYS	L.VIEYRA				PLA0165/22										
D	25.05.26	ROAD NAME CULHANES CRESCENT UPDATED TO CULHANES WAY	N.SHRESTHA	J.NIFORAS	M.BOYS	L.VIEYRA														
							SUBJECT TO APPROVAL													
		MELWAYS REF	PROJECT / DRAWING No.		SHEET No.		REVISION													
		X928 B7	2747E-71M-002-202		08 of 17		D													

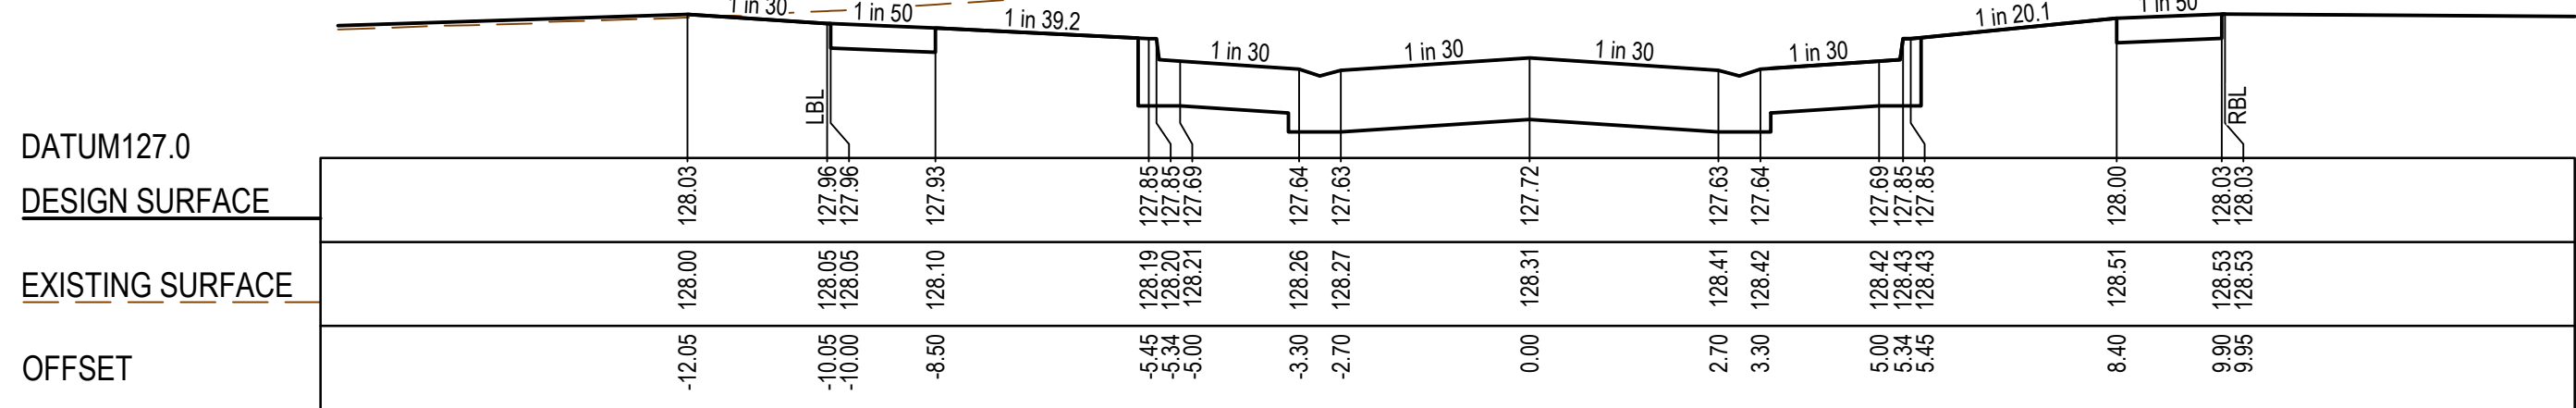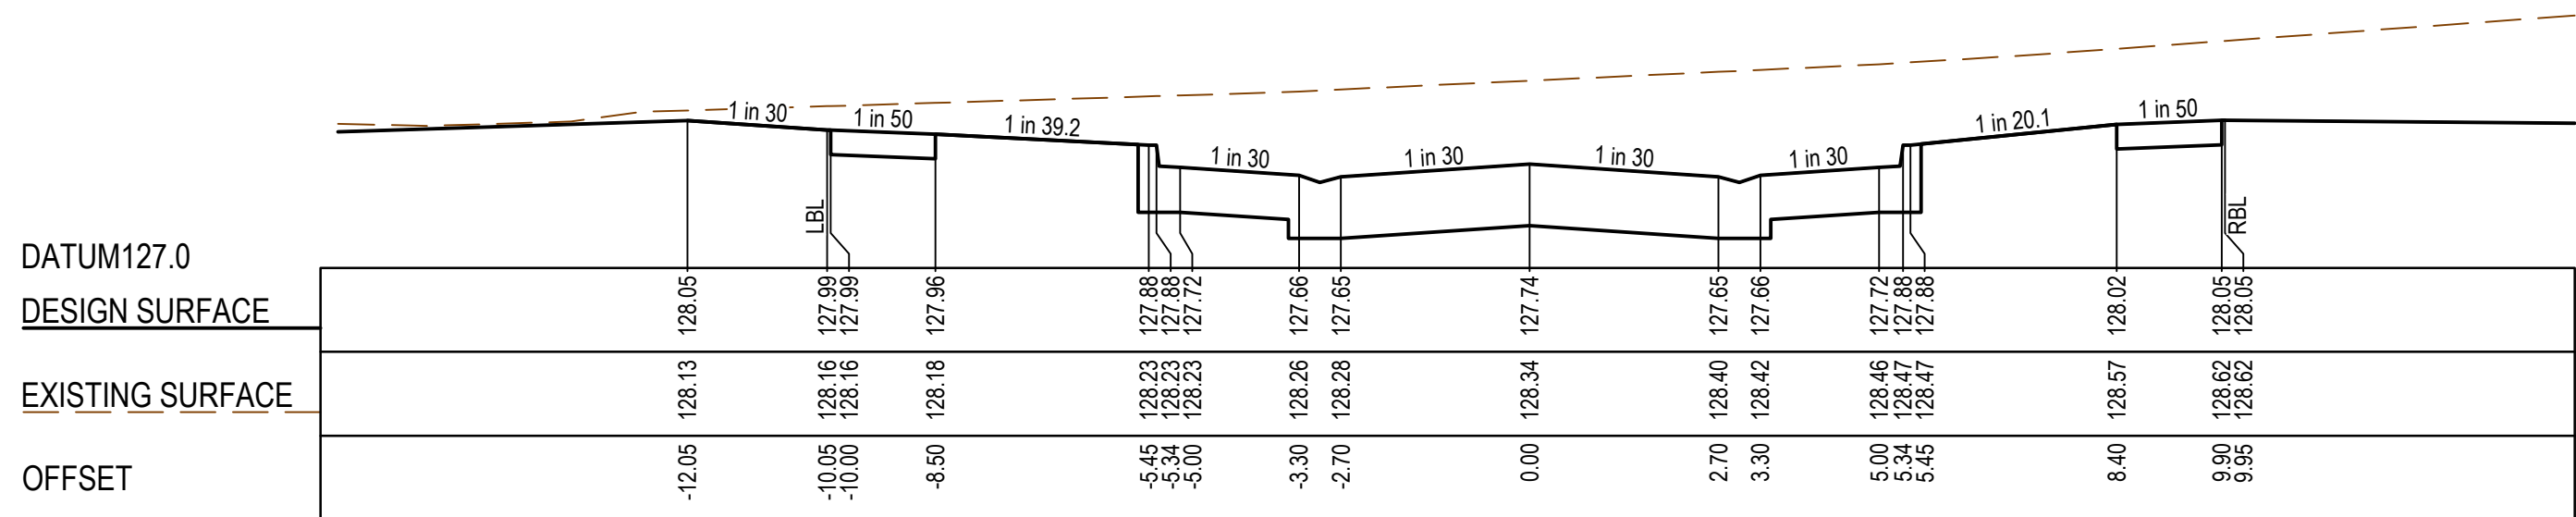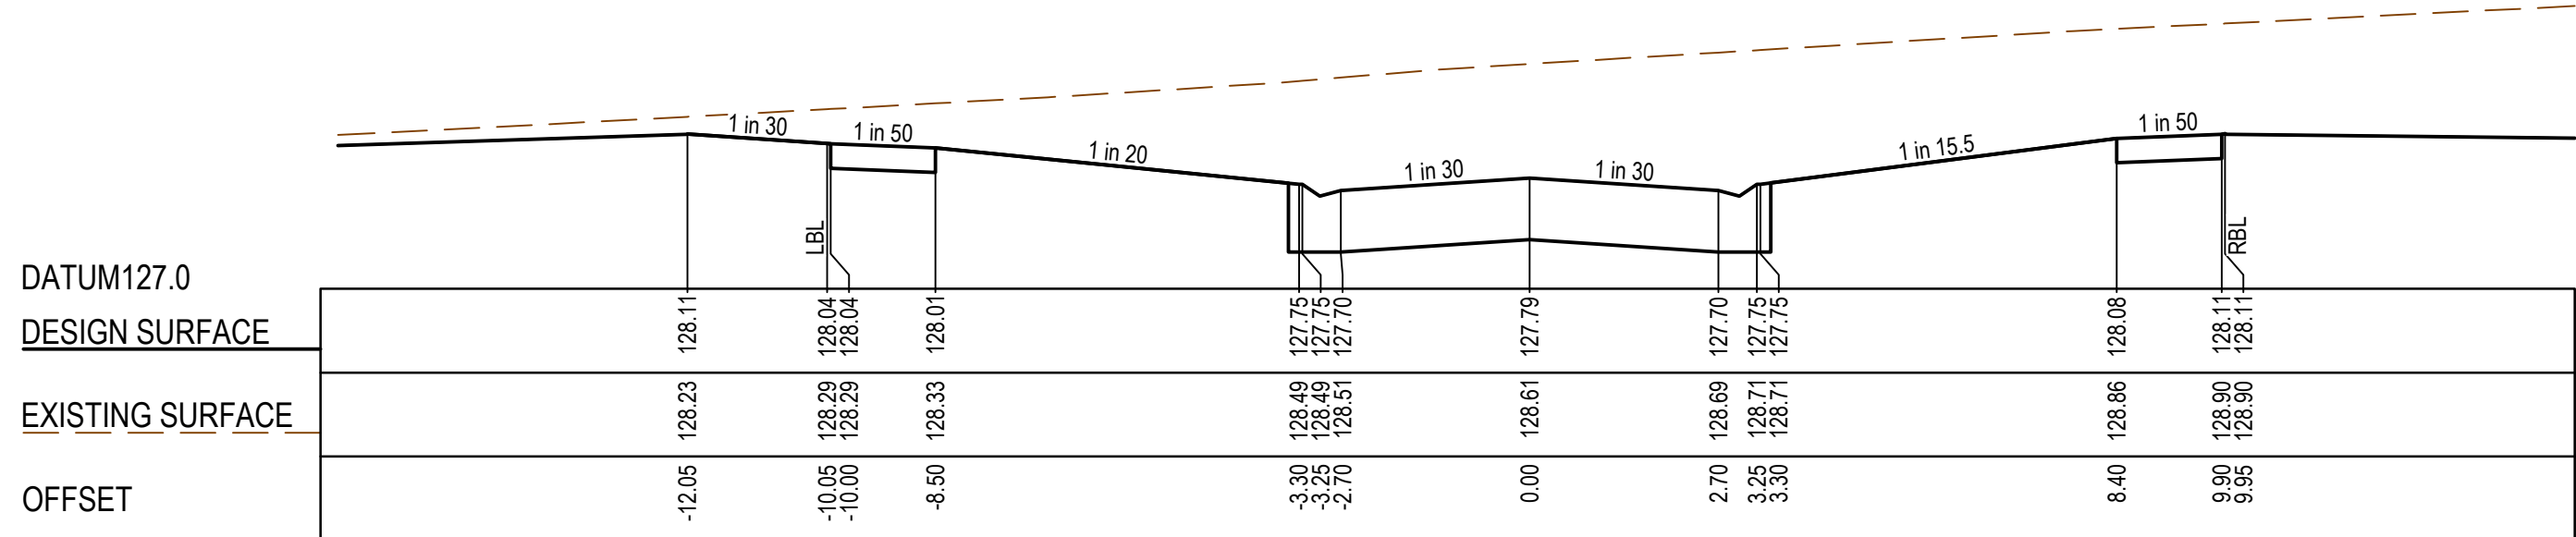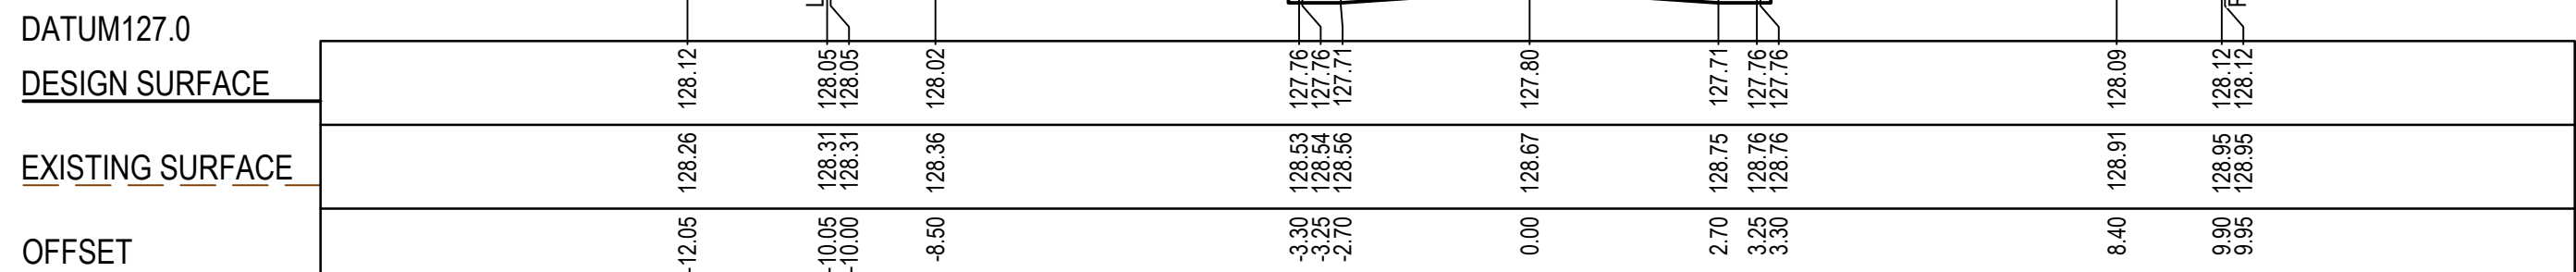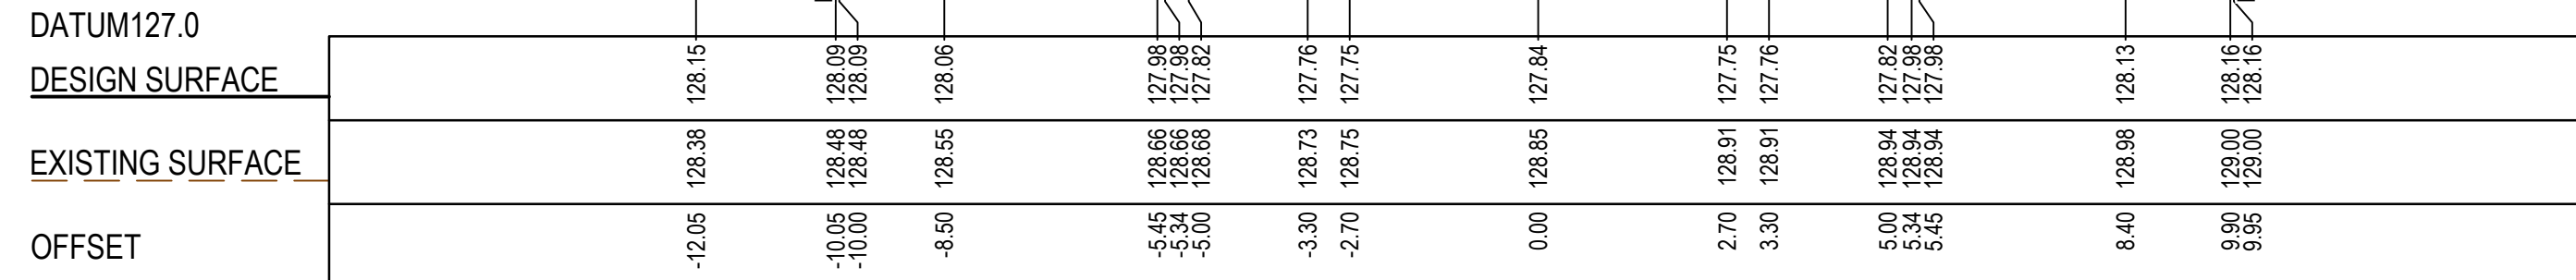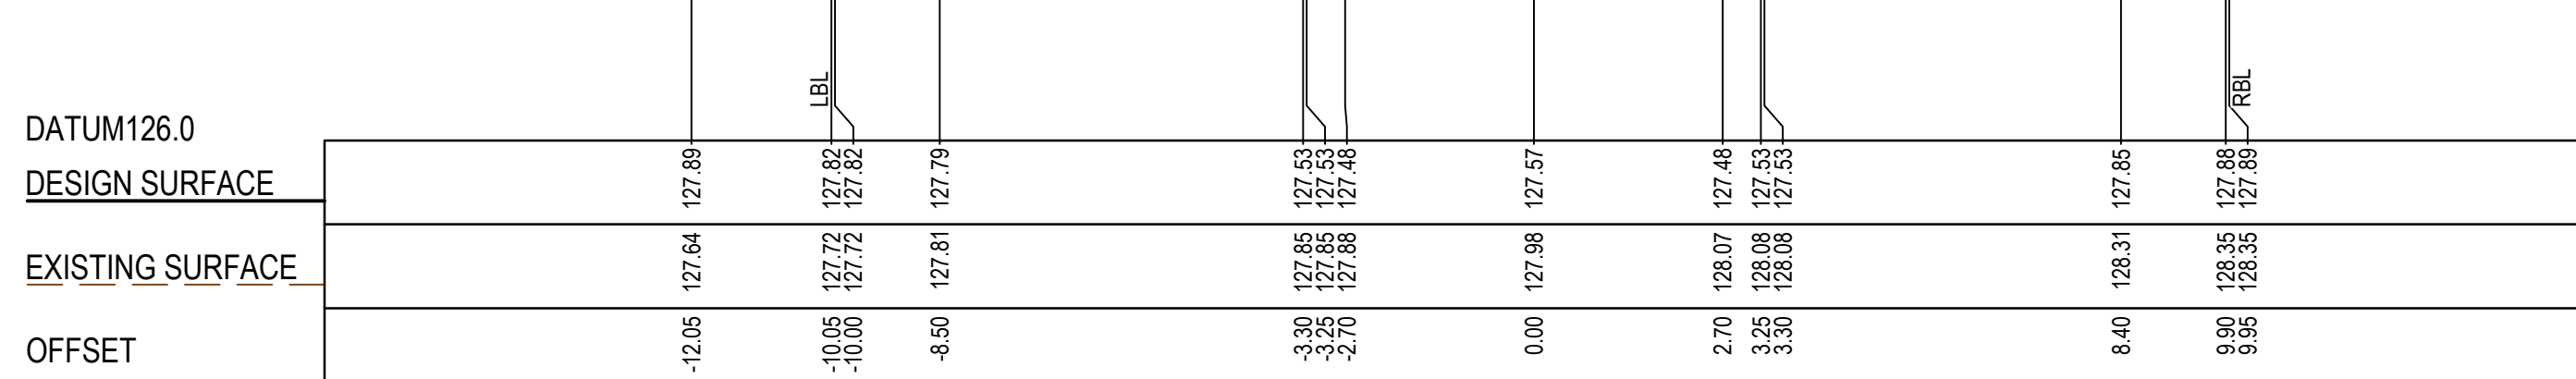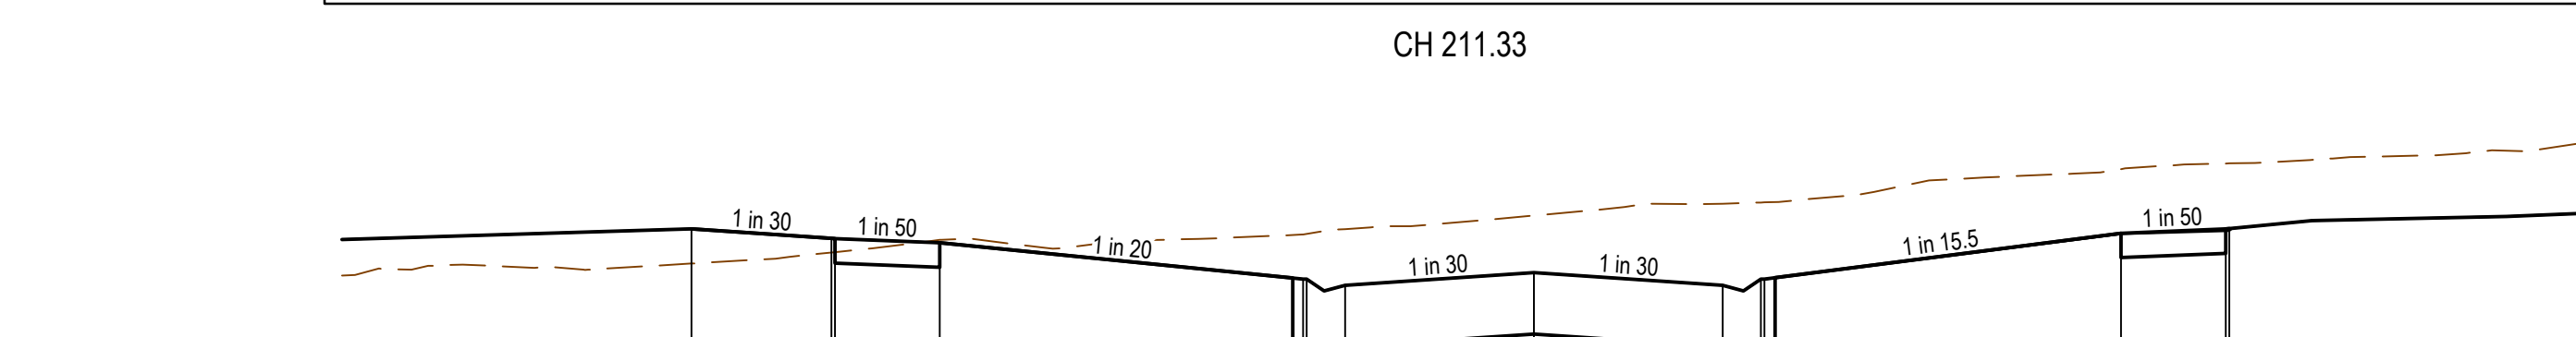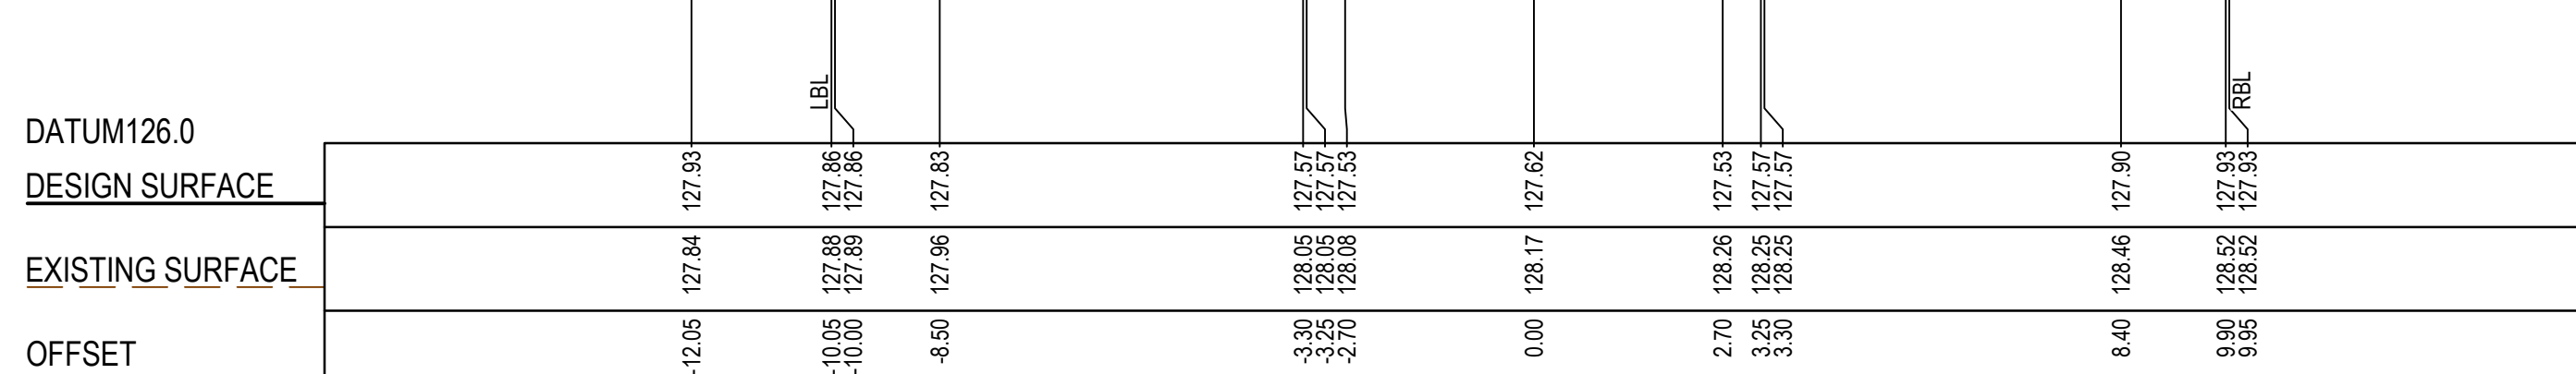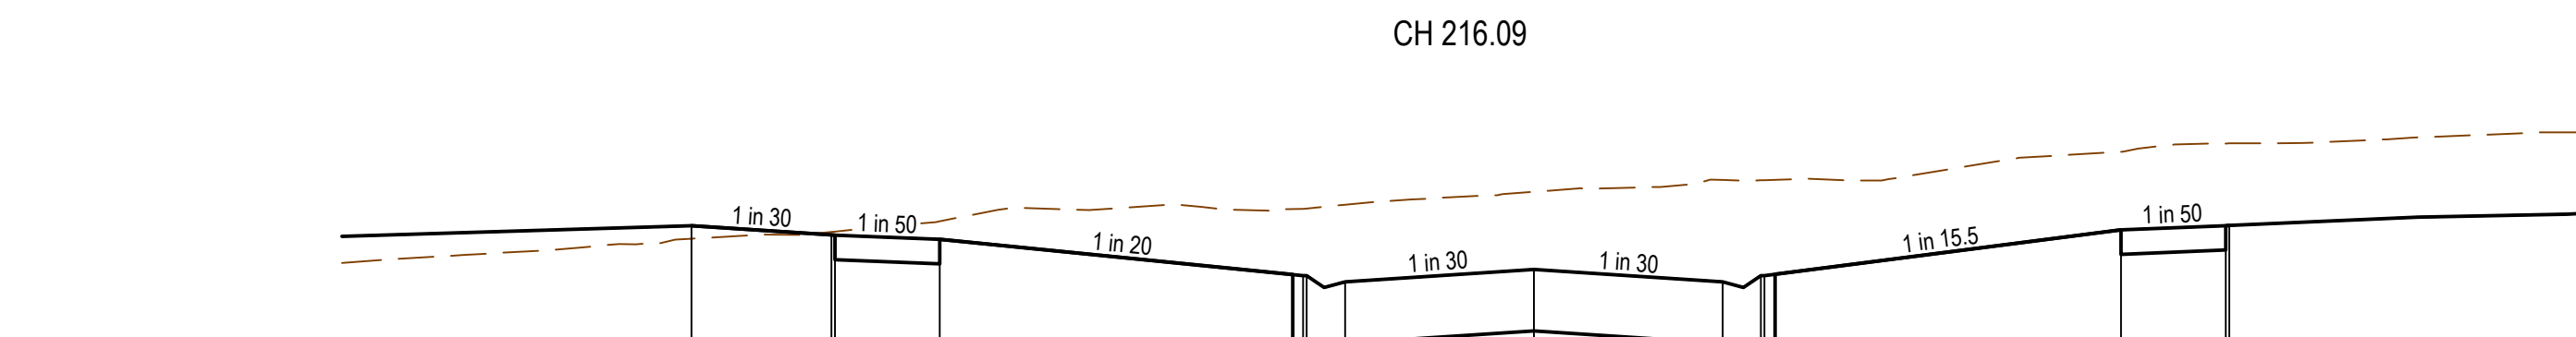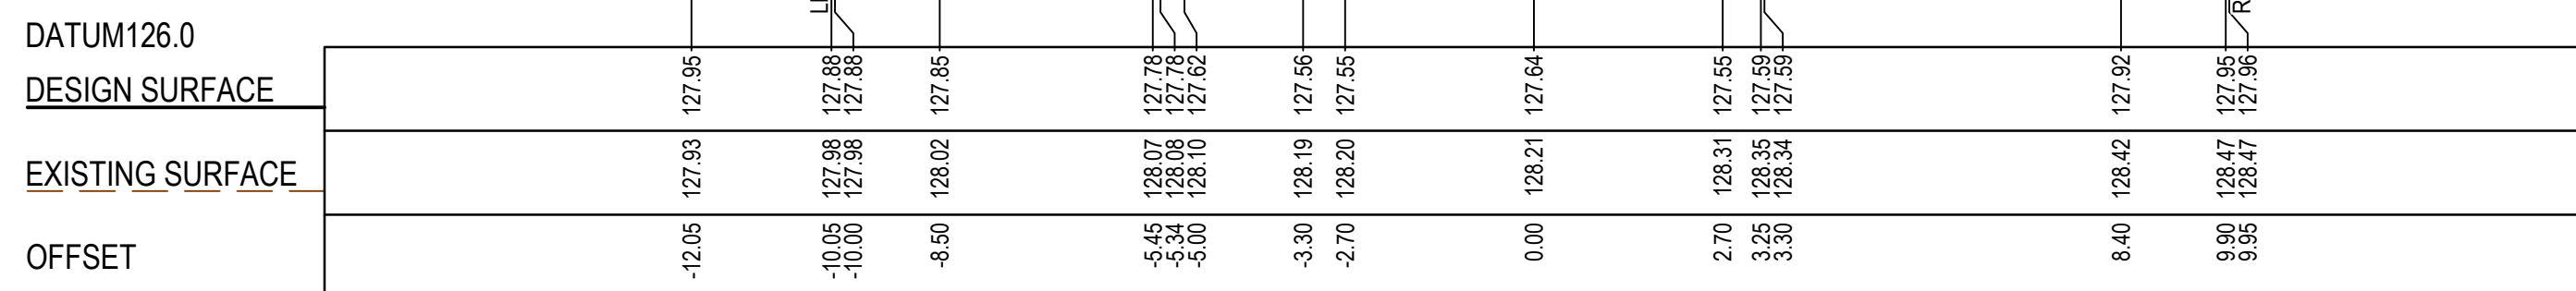 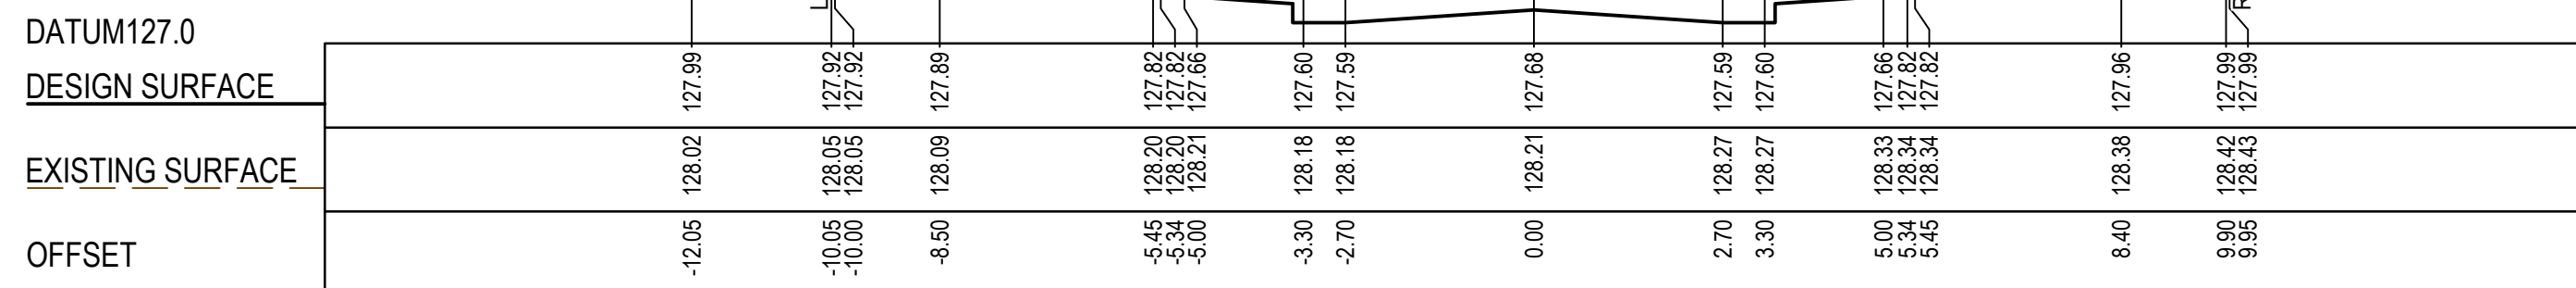

REV	DATE	AMENDMENT / REVISION DESCRIPTION	DRAFTER	DESIGNER	CHECKER	APPROVER	Quality Management - ISO 9001 Global-Mark.com.au® OHS Management - AS/NZS 4801 Global-Mark.com.au® Environmental Management - ISO 14001 Global-Mark.com.au® SUBJECT TO APPROVAL		PLAN OF SUB. NO.	 an sbs company ABN 47 065 475 149 Collins Square, Tower 4, Level 20, 727 Collins St Melbourne, VIC 3008 Ph 03 9514 1500				71 Mills Road - Stage 2 Baw Baw Shire Council Road and Drainage Cross Sections: Faithfuls Drive	
PS 921836 H	PERMIT REF. NO.	PLA0165/22													
A	02.12.24	ISSUED FOR INFORMATION ONLY	M.STACEY	C.PESSATTO	M.BOYS	L.VIEYRA	01000								

STRUCTURAL FILL REQUIRED UNDER PAVEMENT AND FOOTPATHS WHERE CONSTRUCTED ABOVE EXISTING SURFACE. LEVEL OF COMPACTION AND COMPACTION TEST RESULTS FOR FILLING IN THE ROAD TO BE FORWARDED TO COUNCIL.

DATUM127.0

DESIGN SURFACE

EXISTING SURFACE

OFFSET

CH 57.95

DATUM127.0

DESIGN SURFACE

EXISTING SURFACE

OFFSET

CH 43.94

DATUM127.0

DESIGN SURFACE

EXISTING SURFACE

OFFSET

CH 41.95

DATUM127.0

DESIGN SURFACE

EXISTING SURFACE

OFFSET

CH 27.94

DATUM127.0

DESIGN SURFACE

EXISTING SURFACE

OFFSET

RTPCH 99.98

DATUM127.0

DESIGN SURFACE

EXISTING SURFACE

OFFSET

RTPCH 76.08

DATUM127.0

DESIGN SURFACE

EXISTING SURFACE

OFFSET

CH 73.95

DATUM127.0

DESIGN SURFACE


EXISTING SURFACE

OFFSET

CH 61.94

REV	DATE	AMENDMENT / REVISION DESCRIPTION	DRAFTER	DESIGNER	CHECKER	APPROVER
A	02.12.24	ISSUED FOR INFORMATION ONLY	M.STACEY	C.PESSATTO	M.BOYS	L.VIEYRA
B	31.03.25	ISSUED TO COUNCIL FOR APPROVAL	J.NIFORAS	J.NIFORAS	M.BOYS	L.VIEYRA
C	20.05.26	ISSUED TO COUNCIL FOR APPROVAL	N.SHRESTHA	J.NIFORAS	M.BOYS	L.VIEYRA
D	25.05.26	ROAD NAME CULHANES CRESCENT UPDATED TO CULHANES WAY	N.SHRESTHA	J.NIFORAS	M.BOYS	L.VIEYRA




 Quality Management - ISO 9001:2015 Global-Mark.com.au®	 OHS Management - AS/NZS 4801:2001 Global-Mark.com.au®	 Environmental Management - ISO 14001:2015 Global-Mark.com.au®	PLAN OF SUB. NO. PS 921836 H PERMIT REF. NO. PLA0165/22
SUBJECT TO APPROVAL			

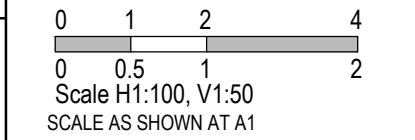

parklea.

71 Mills Road - Stage 2
Baw Baw Shire Council
Road and Drainage
Cross Sections: Culhanes Way


MELWAYS REF X928 B7	PROJECT / DRAWING No. 2747E-71M-002-252	SHEET No. 10 of 17	REVISION D
------------------------	--	-----------------------	---------------

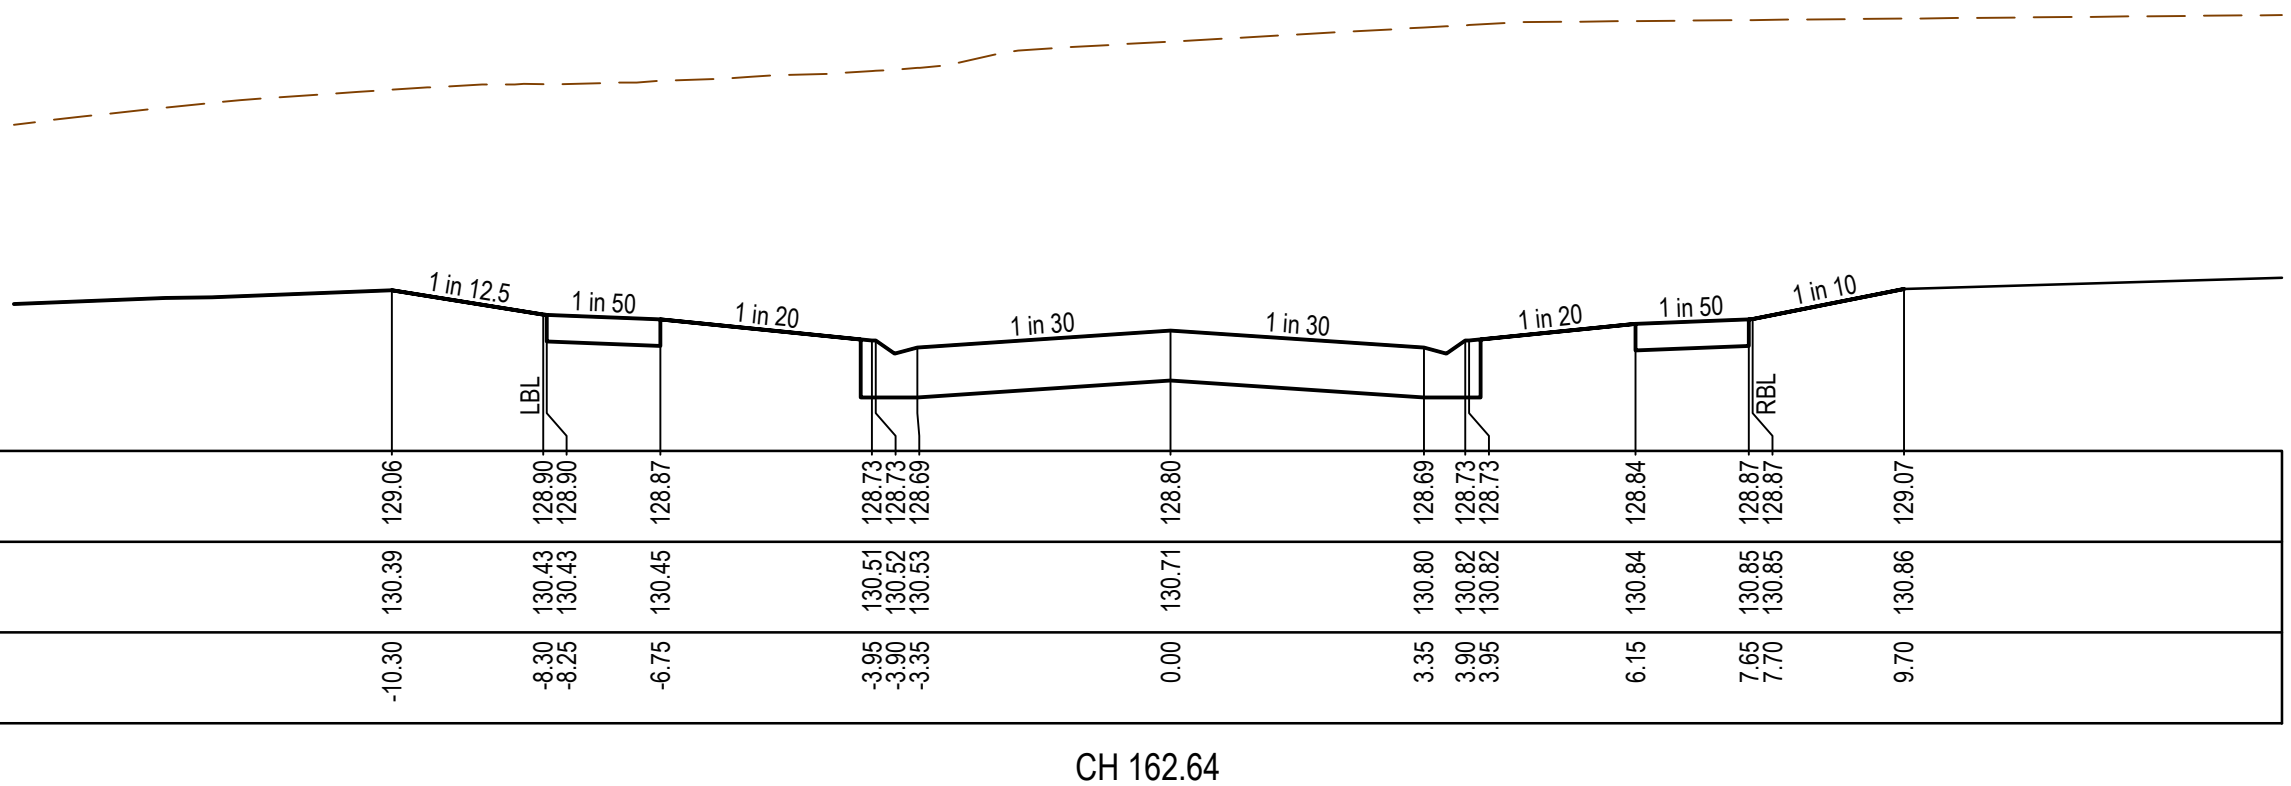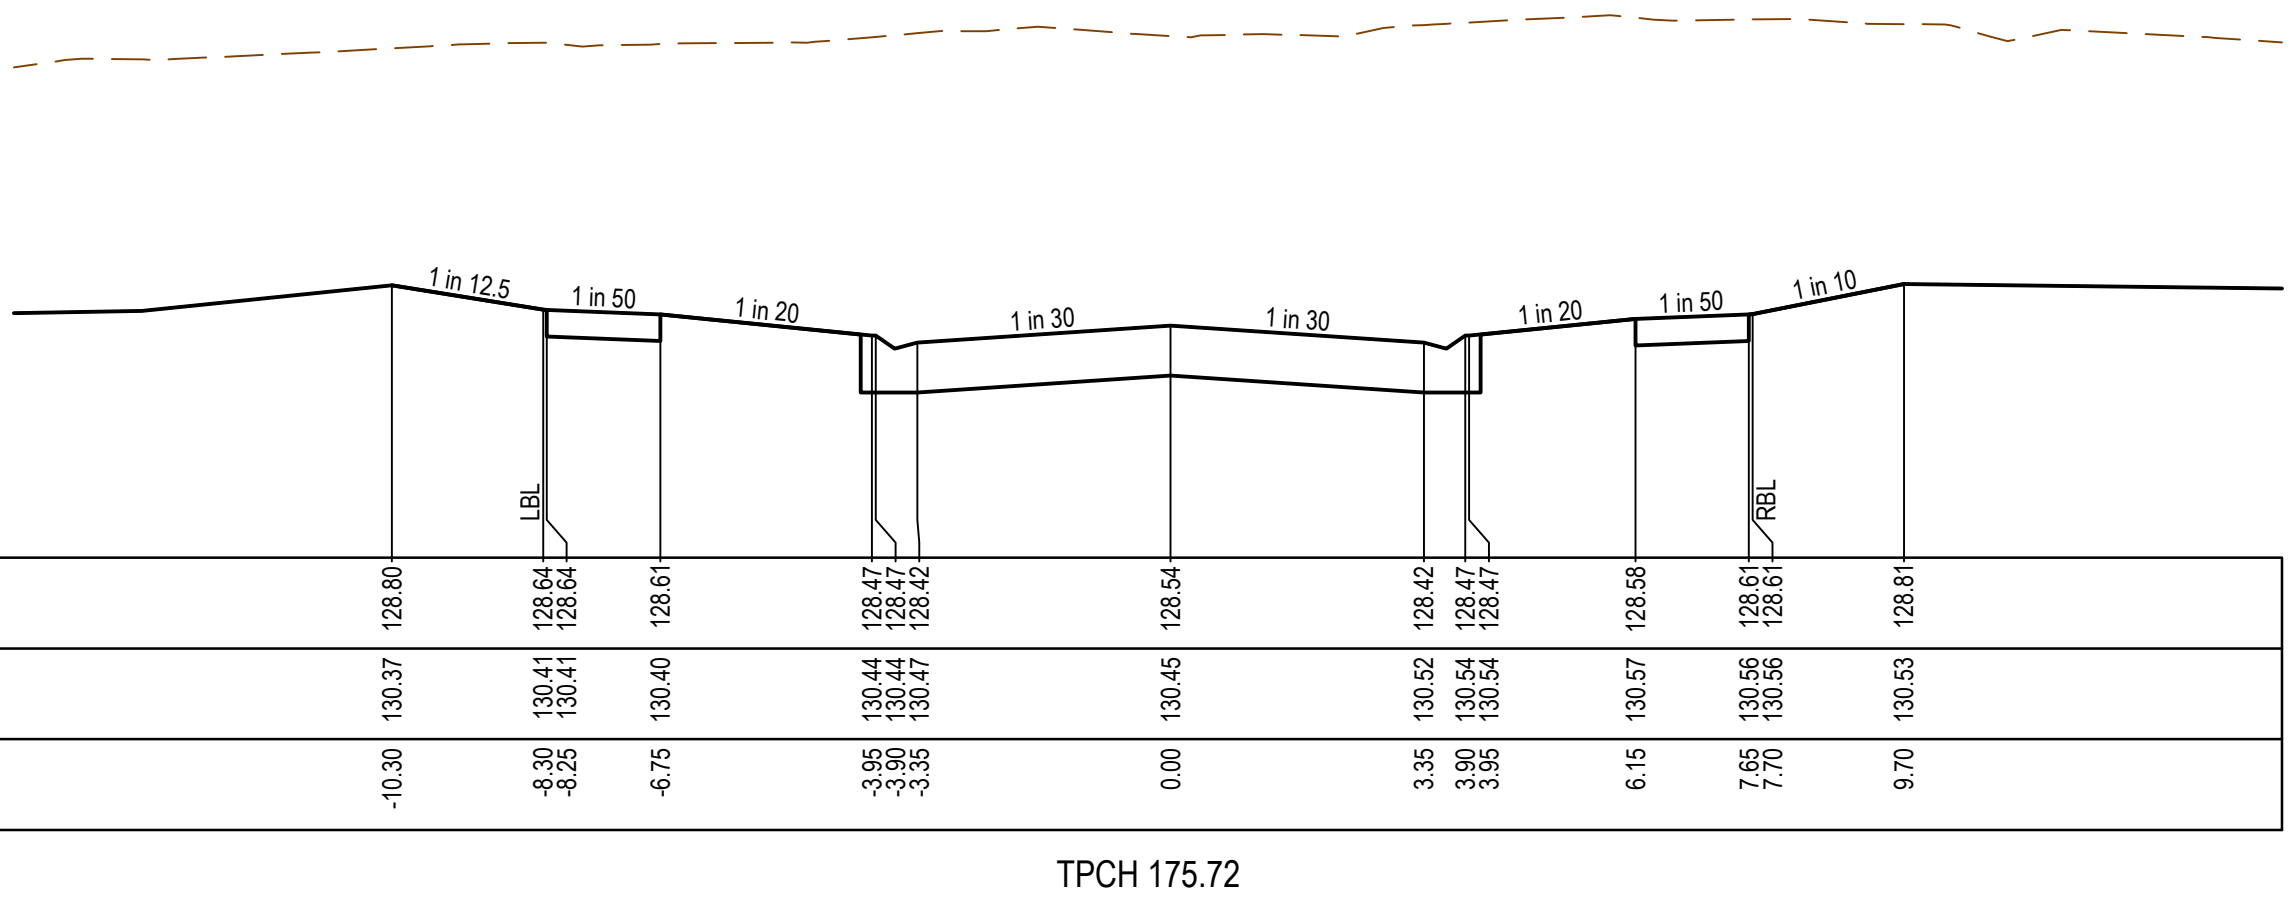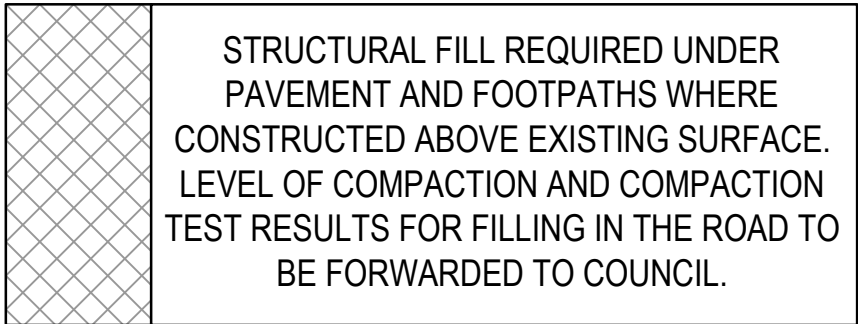

REV	DATE	AMENDMENT / REVISION DESCRIPTION	DRAFTER	DESIGNER	CHECKER	APPROVER	Quality Management - ISO 9001 OHS Management - AS/NZS 1899 Environmental Management - ISO 14001 Global-Mark.com.au® Global-Mark.com.au® Global-Mark.com.au®			PLAN OF SUB. NO.	 smec an  company © ABN 47 065 475 149 Collins Square, Tower 4, Level 20, 727 Collins St Melbourne, VIC 3008 Ph 03 9514 1500						71 Mills Road - Stage 2 Baw Baw Shire Council Road and Drainage Cross Sections: Diamantina Street		
A	02.12.24	ISSUED FOR INFORMATION ONLY	M.STACEY	C.PESSATTO	M.BOYS	L.VIEYRA	SUBJECT TO APPROVAL	PS 921836 H	0 1 2 4 0 0.5 1 2 Scale H1:100, V1:50 SCALE AS SHOWN AT A1	MELWAYS REF X928 B7	PROJECT / DRAWING No. 27474E-71M-002-253	SHEET No. 11 of 17	REVISION C						
B	31.03.25	ISSUED TO COUNCIL FOR APPROVAL	J.NIFORAS	M.BOYS	L.VIEYRA	PERMIT REF. NO.													
C	20.05.26	ISSUED TO COUNCIL FOR APPROVAL	N.SHRESTHA	J.NIFORAS	M.BOYS	L.VIEYRA		PLA0165/22											

CRUSHED ROCK BACKFILL
CRB INDICATES CRUSHED ROCK BACKFILL COMPACTED IN ACCORDANCE WITH COUNCIL STANDARDS & SPECIFICATIONS, CLASS 3 UNLESS SPECIFIED OTHERWISE

NOTE REGARDING PVC PIPE MATERIAL
AS PER BAW BAW SHIRE COUNCIL ADVICE, PVC PIPES MANUFACTURED BY STORMPRO ARE ACCEPTABLE FOR USE WITHIN EASEMENT AND RESERVES. PIPES MANUFACTURED BY ANY OTHER SUPPLIER REQUIRE WRITTEN COUNCIL APPROVAL PRIOR TO USE. ANY PVC PIPE MAY BE SUBSTITUTED WITH RCP IF PREFERRED BY CLIENT AND CONTRACTOR.

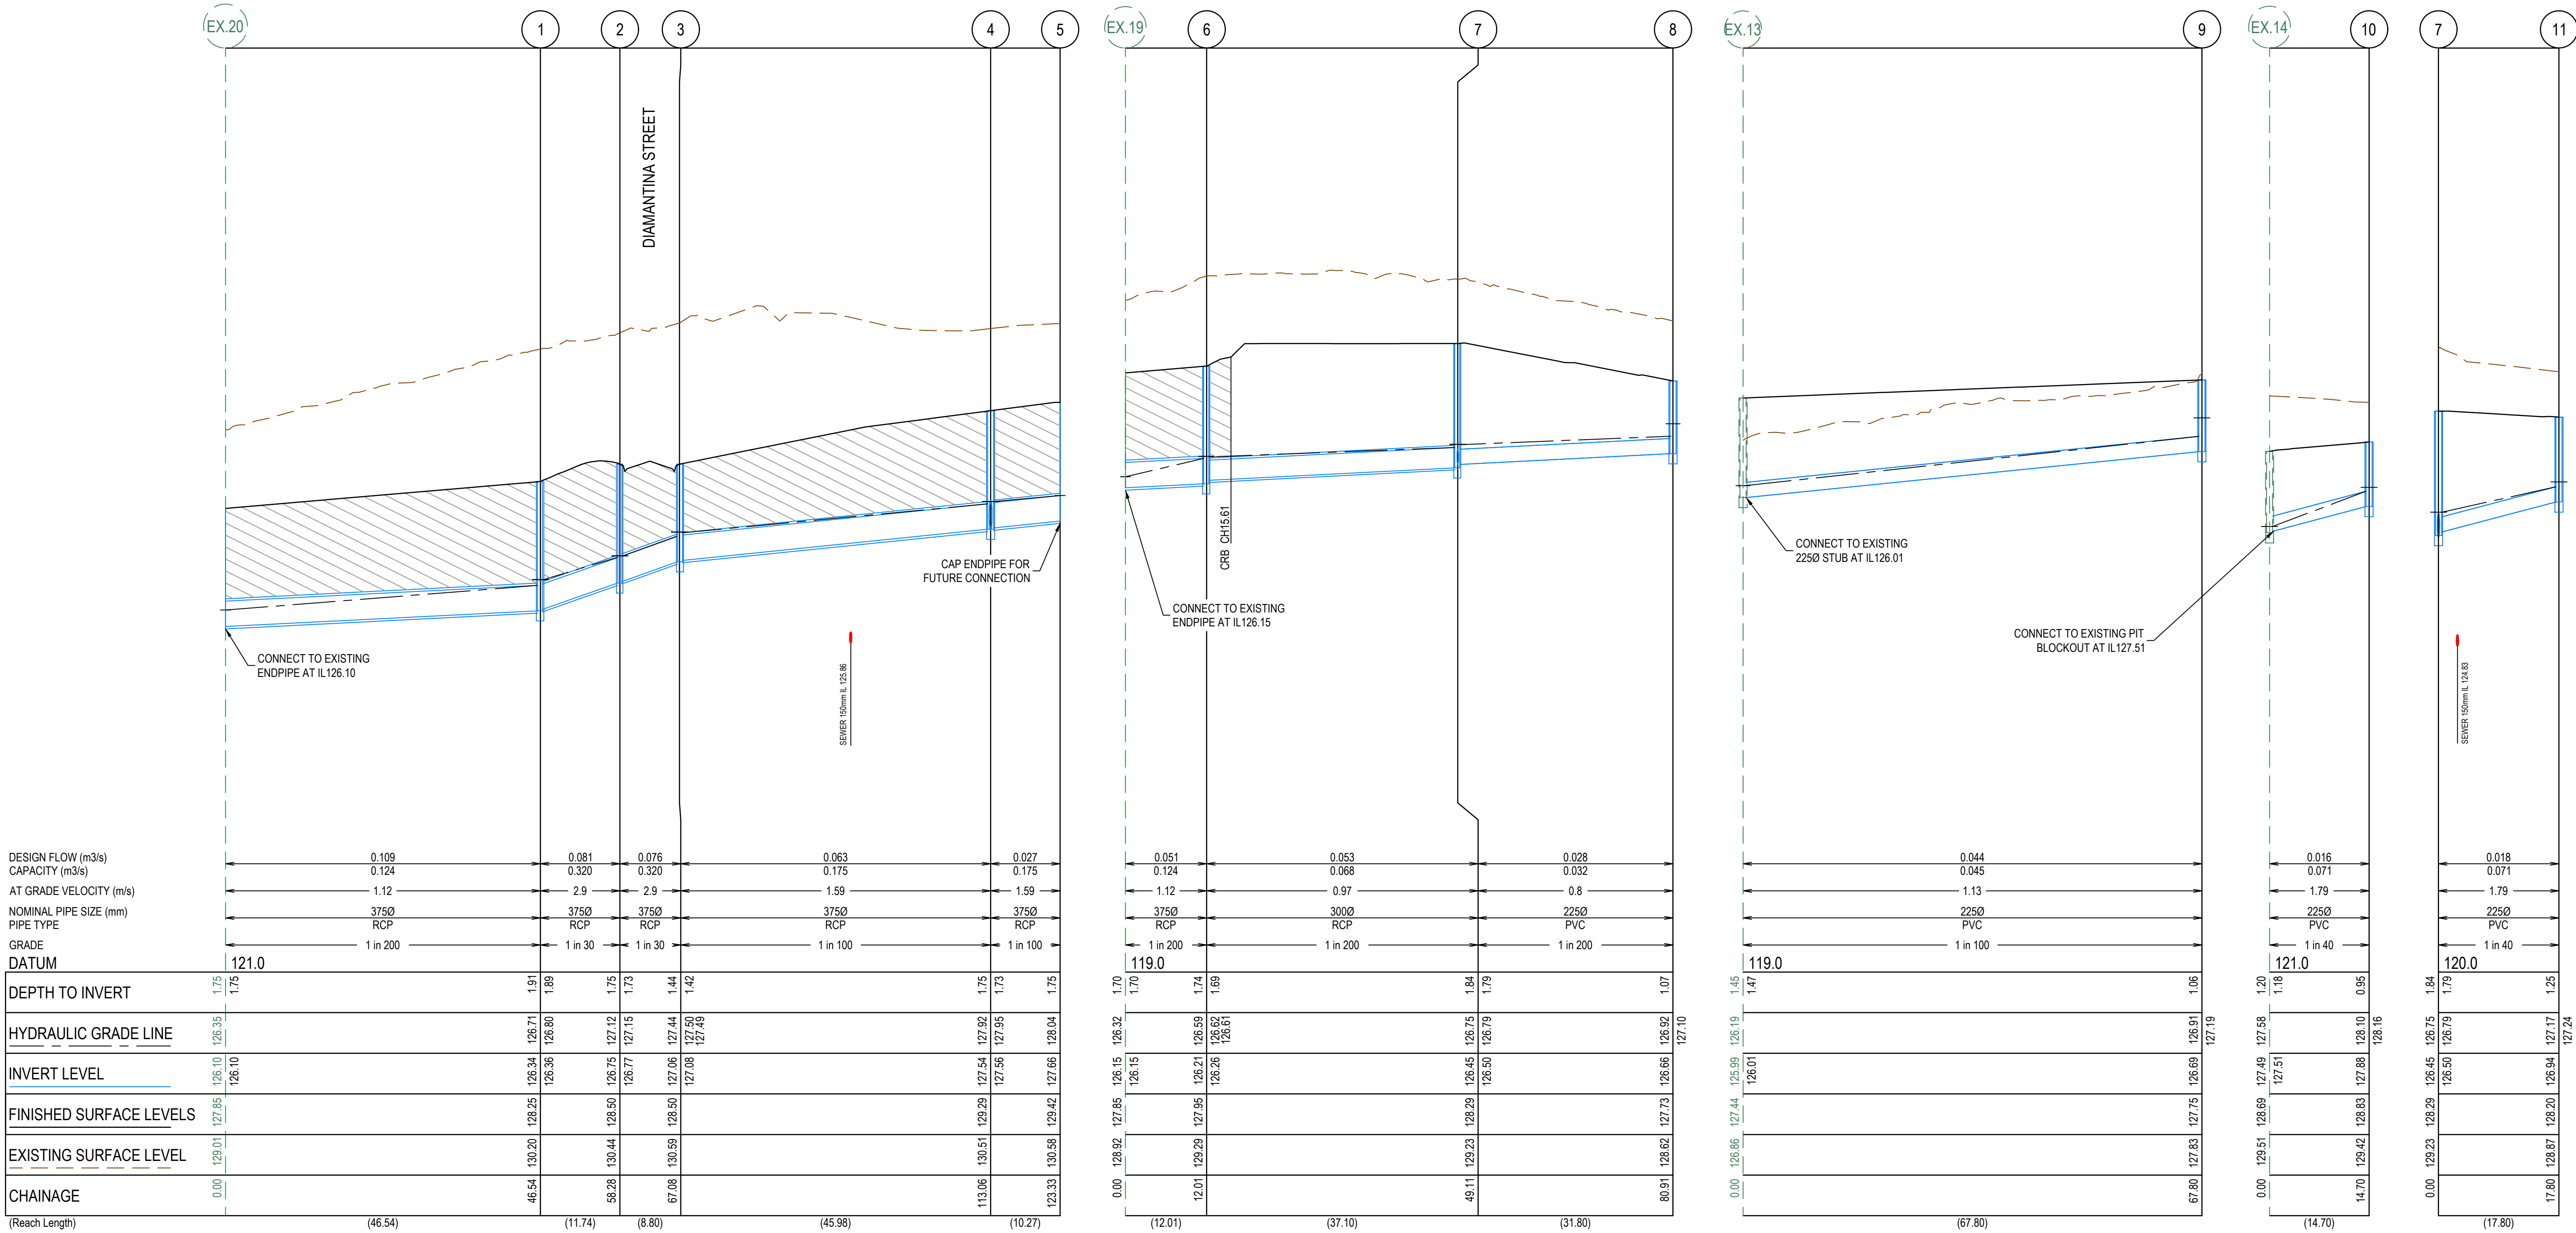

REV	DATE	AMENDMENT / REVISION DESCRIPTION	DRAFTER	DESIGNER	CHECKER	APPROVER	PLAN OF SUB. NO.	SCALE	SMC	PARKLEA	MELWAYS REF	PROJECT / DRAWING No.	SHEET No.	REVISION
A	02.12.24	ISSUED FOR INFORMATION ONLY	M.STACEY	C.PESSATTO	M.BOYS	L.VIEYRA	PS 921836 H	0 5 10 20			X928 B7	2747E-71M-002-301	12 of 17	D
B	31.03.25	ISSUED TO COUNCIL FOR APPROVAL	J.NIFORAS	J.NIFORAS	M.BOYS	L.VIEYRA	PERMIT REF. NO.	0 0.5 1 2						
C	24.02.26	EX13 PIT CONNECTION UPDATED	J.NIFORAS	J.NIFORAS	M.BOYS	L.VIEYRA	PLA0165/22	Scale H1:500, V1:50						
D	20.05.26	ISSUED TO COUNCIL FOR APPROVAL	N.SHRESTHA	J.NIFORAS	M.BOYS	L.VIEYRA		SCALE AS SHOWN AT A1						

SUBJECT TO APPROVAL

© ABN 47 065 475 149

Collins Square, Tower 4, Level 20, 727 Collins St
Melbourne, VIC 3008
Ph 03 9514 1500

71 Mills Road - Stage 2
Baw Baw Shire Council
Road and Drainage
Drainage Longitudinal Sections - 1

MELWAYS REF: X928 B7


PROJECT / DRAWING No.: 2747E-71M-002-301

SHEET No.: 12 of 17


REVISION: D

CRUSHED ROCK BACKFILL
CRB INDICATES CRUSHED ROCK BACKFILL COMPACTED IN ACCORDANCE WITH COUNCIL STANDARDS & SPECIFICATIONS, CLASS 3 UNLESS SPECIFIED OTHERWISE


NOTE REGARDING PVC PIPE MATERIAL
AS PER BAW BAW SHIRE COUNCIL ADVICE, PVC PIPES MANUFACTURED BY STORMPRO ARE ACCEPTABLE FOR USE WITHIN EASEMENT AND RESERVES. PIPES MANUFACTURED BY ANY OTHER SUPPLIER REQUIRE WRITTEN COUNCIL APPROVAL PRIOR TO USE. ANY PVC PIPE MAY BE SUBSTITUTED WITH RCP IF PREFERRED BY CLIENT AND CONTRACTOR.

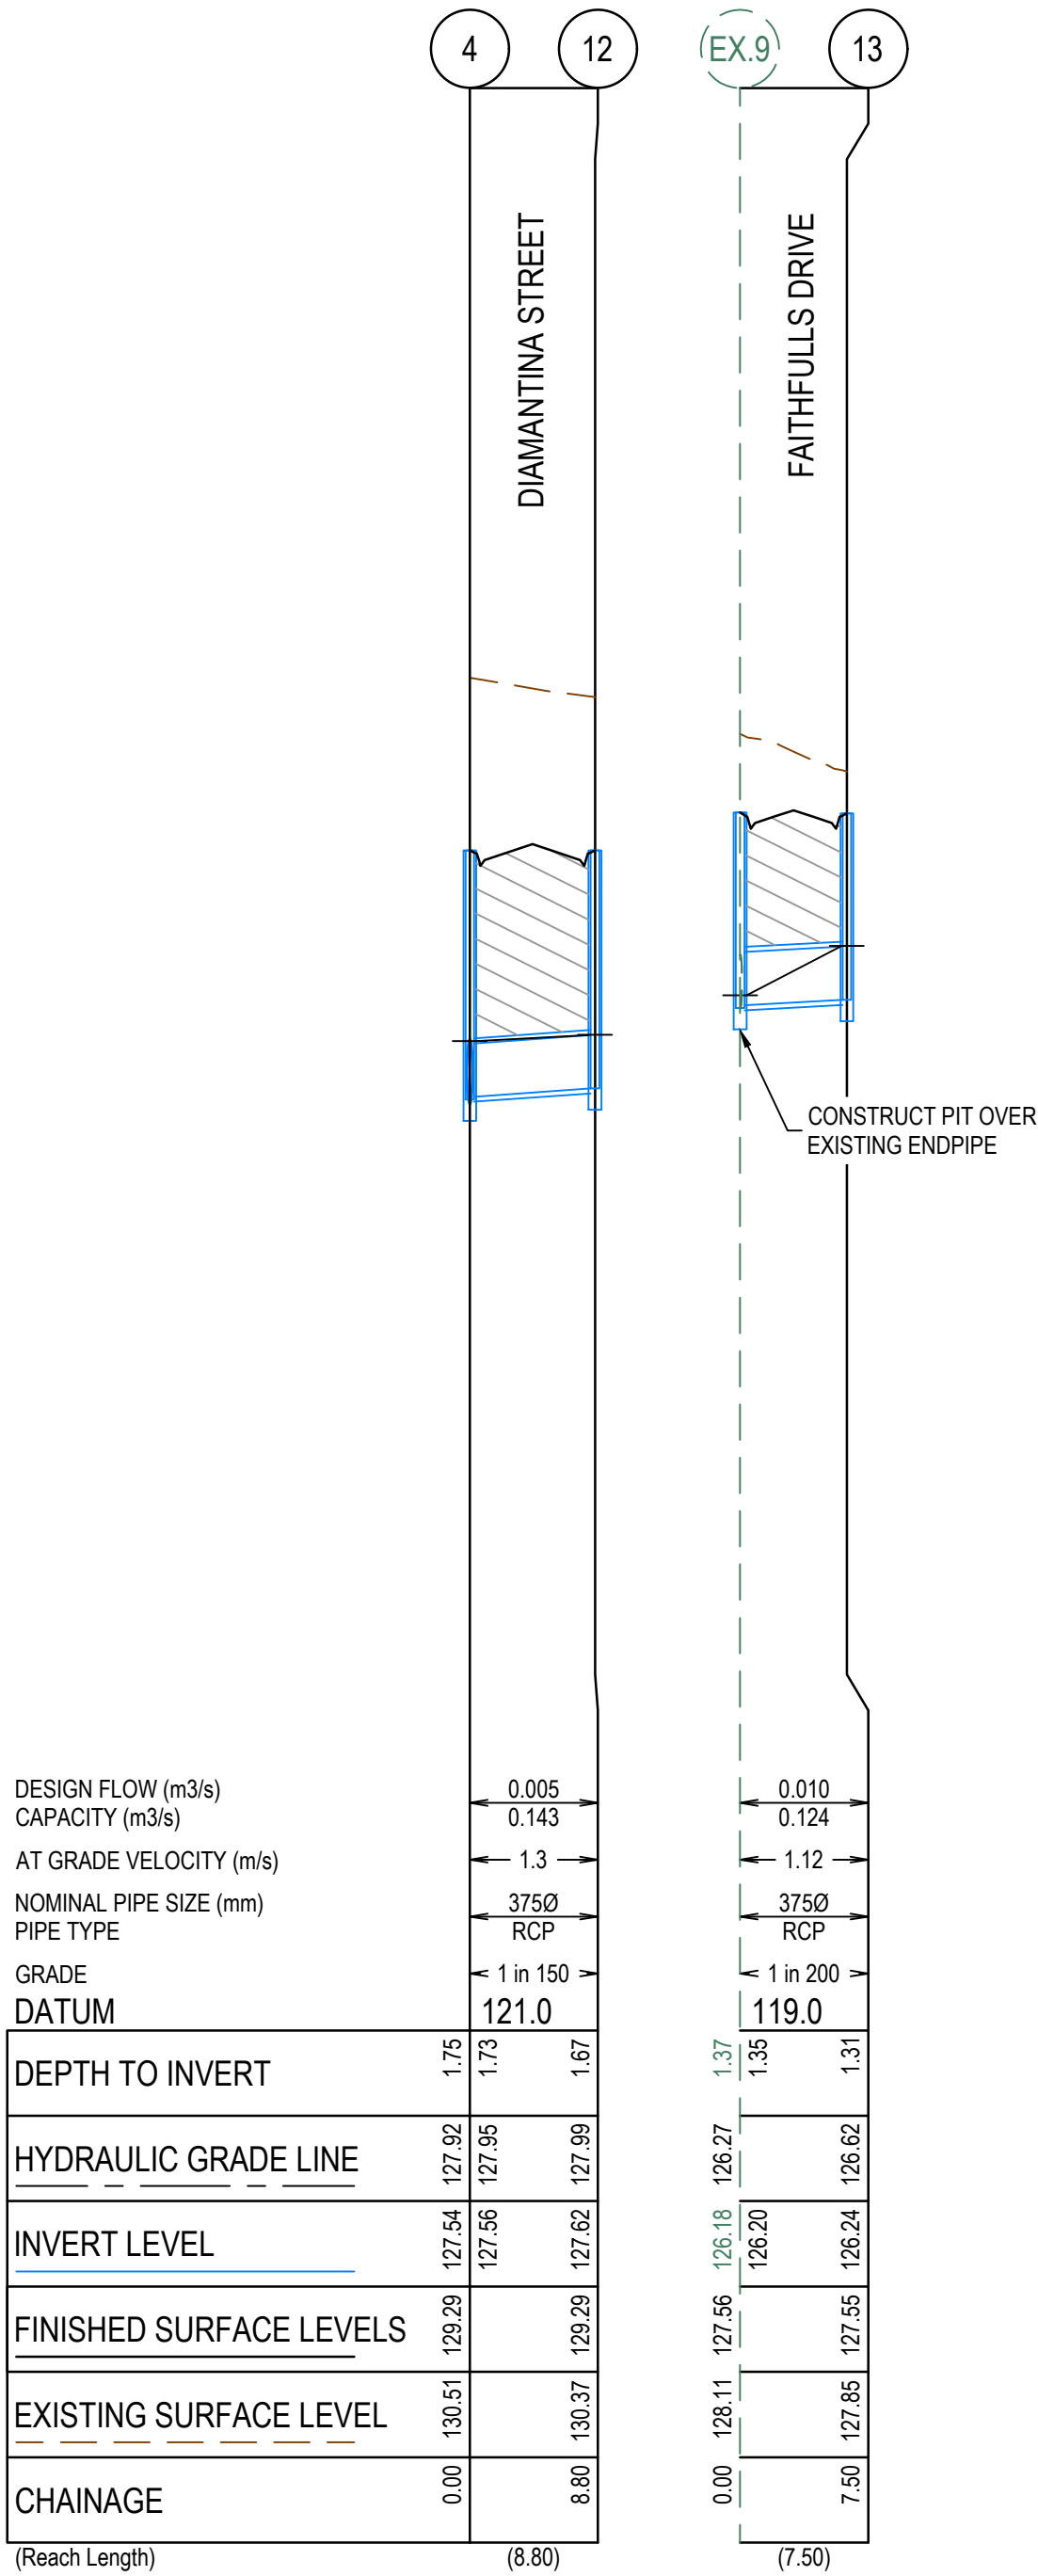


PIT SCHEDULE											
PIT NUMBER	TYPE	INTERNAL		INLET		OUTLET		F.S.L.	DEPTH	STANDARD DRAWING	REMARKS
		WIDTH (mm)	LENGTH (mm)	DIAMETER (mm)	INV R.L. (m)	DIAMETER (mm)	INV R.L. (m)				
Ex.20	Ex ENDPIPE			375	126.104			127.85	1.746		CONNECT TO EXISTING ENDPIPE AT IL126.10
1	SIDE ENTRY PIT	600	900	375	126.357	375	126.337	128.246	1.91	IDM SD440	
2	SIDE ENTRY PIT	600	900	375	126.768	375	126.748	128.503	1.755	IDM SD440	
3	SIDE ENTRY PIT	600	900	375	127.082	375	127.062	128.503	1.442	IDM SD440	
4	SIDE ENTRY PIT	600	900	375	127.561	375	127.541	129.293	1.751	IDM SD440	
				375	127.561						
5	ENDPIPE					375	127.664	129.416	1.752		CAP ENDPIPE FOR FUTURE CONNECTION
Ex.19	Ex ENDPIPE			375	126.153			127.851	1.698		CONNECT TO EXISTING ENDPIPE AT IL126.15
6	JUNCTION PIT	600	900	300	126.264	375	126.214	127.952	1.738	IDM SD420	
7	JUNCTION PIT	600	900	225	126.502	300	126.452	128.286	1.835	IDM SD426	
				225	126.499						
8	JUNCTION PIT	600	900			225	126.661	127.719	1.058	IDM SD426	
Ex.13	Ex. JUNCTION PIT	Ex.600	Ex.900	225	125.661			127.48	1.699		CONNECT TO EXISTING 225Ø STUB AT IL126.01
9	JUNCTION PIT	600	900			225	126.462	127.747	1.285	IDM SD426	
Ex.14	Ex. JUNCTION PIT	Ex.600	Ex.900	225	127.51			128.64	1.13		CONNECT TO EXISTING PIT BLOCKOUT AT IL127.51
10	JUNCTION PIT	600	900			225	127.877	128.822	0.944	IDM SD426	
11	JUNCTION PIT	600	900			225	126.934	128.198	1.264	IDM SD426	
12	SIDE ENTRY PIT	600	900			375	127.62	129.293	1.673	IDM SD440	
Ex.9	SIDE ENTRY PIT (Ex. ENDPIPE)	600	900	375	126.204	375	126.184	127.559	1.374	IDM SD440	CONSTRUCT SIDE ENTRY PIT OVER EXISTING ENDPIPE
13	SIDE ENTRY PIT	600	900			375	126.242	127.552	1.31	IDM SD440	

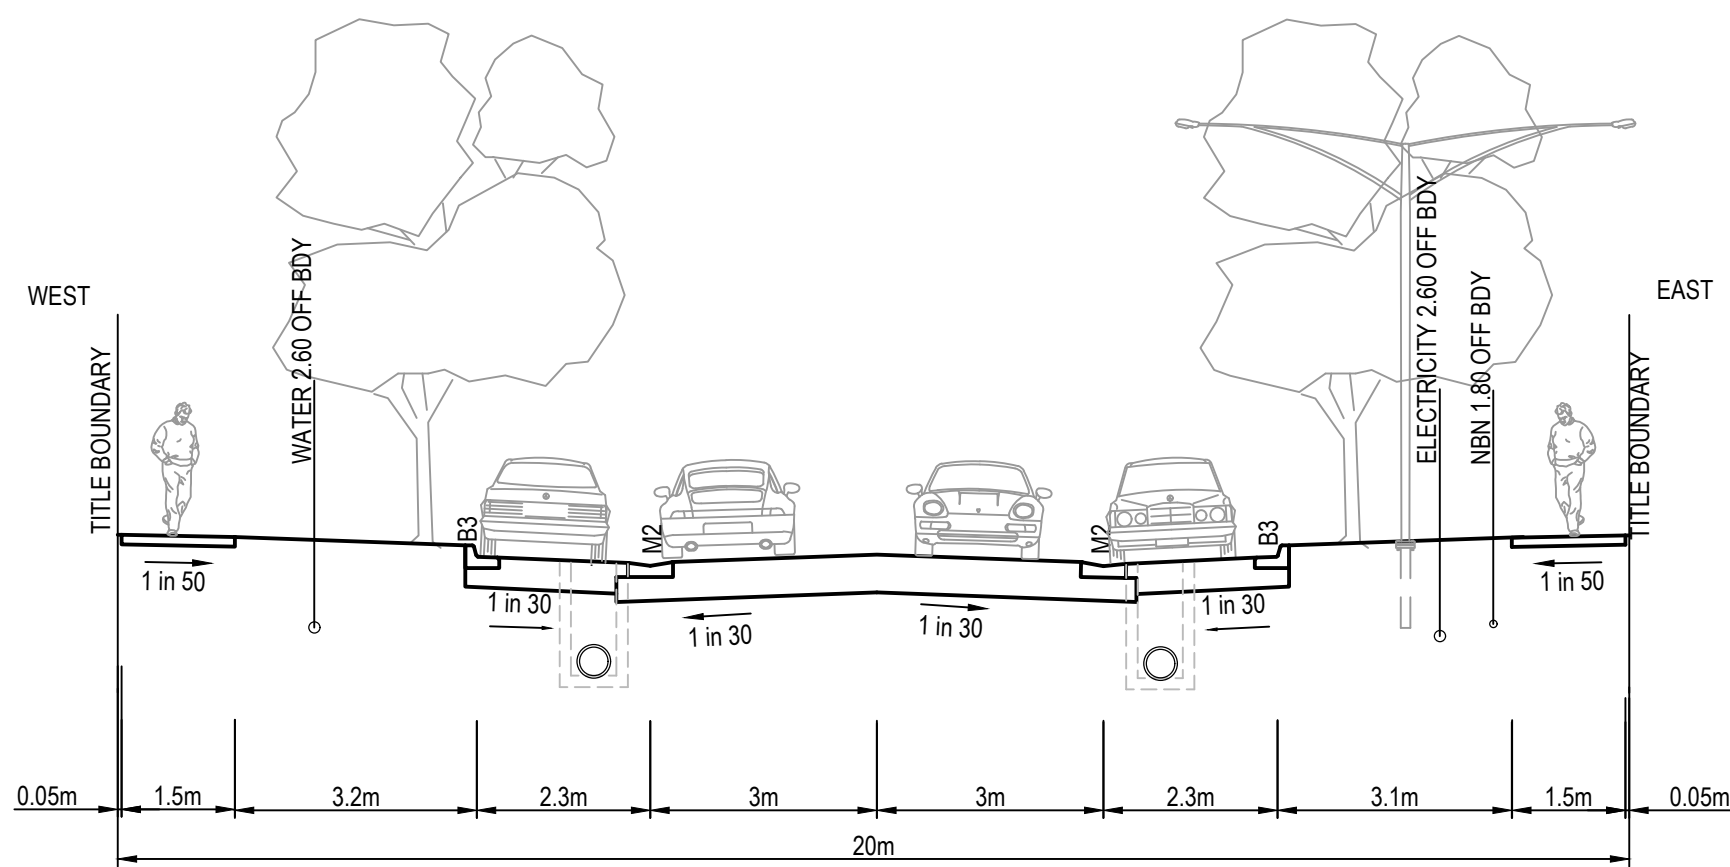

20m TYPE 1 ROAD RESERVE
FAITHFULS DRIVE
LOCAL ACCESS STREET LEVEL 2 - RESIDENTIAL
PAVEMENT COMPOSITION <2000 VPD - 440mm PAVEMENT
PARKING BAY PAVEMENT COMPOSITION - 320mm PAVEMENT

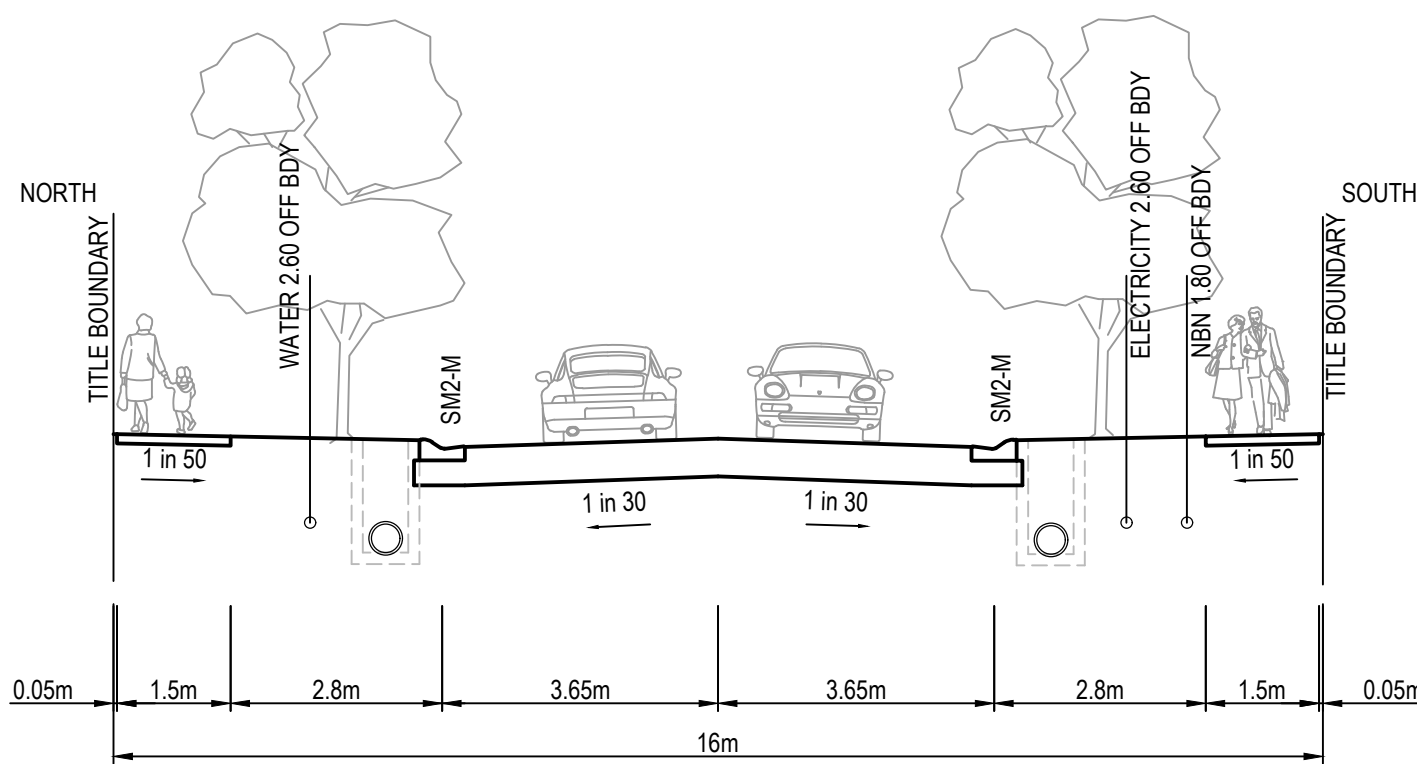

16m TYPE 1 ROAD RESERVE
CULHANES WAY
LOTS LOCAL ACCESS STREET LEVEL 1 - RESIDENTIAL
PAVEMENT COMPOSITION <300 VPD - 300mm PAVEMENT

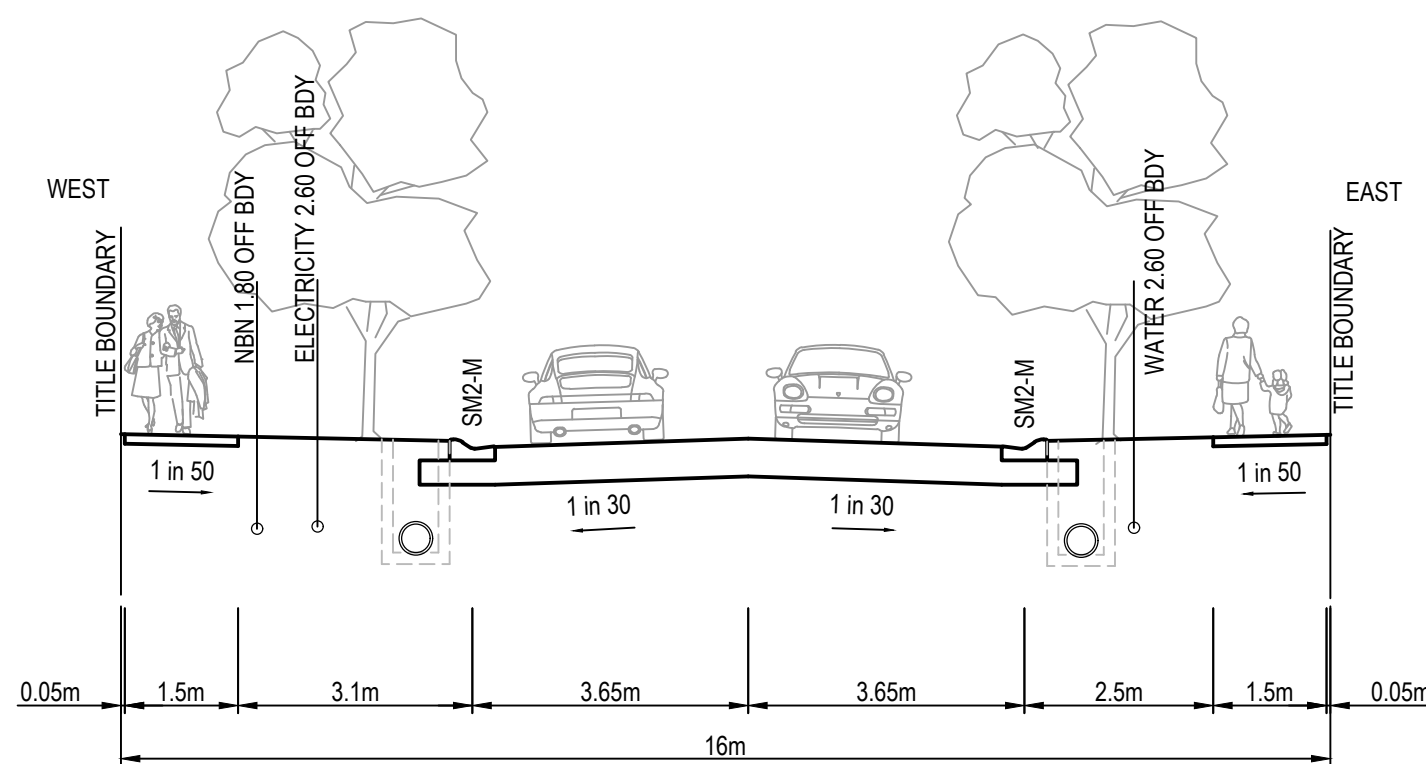

16m TYPE 3 ROAD RESERVE
DIAMANTINA STREET
LOCAL ACCESS STREET LEVEL 1 - RESIDENTIAL
PAVEMENT COMPOSITION <1000 VPD - 360mm PAVEMENT

REV	DATE	AMENDMENT / REVISION DESCRIPTION	DRAFTER	DESIGNER	CHECKER	APPROVER	PLAN OF SUB. NO.	PERMIT REF. NO.	SCALE AS SHOWN AT A1	an smec company	71 Mills Road - Stage 2 Baw Baw Shire Council Road and Drainage Typical Cross Sections
A	02.12.24	ISSUED FOR INFORMATION ONLY	M.STACEY	C.PESSATTO	M.BOYS	L.VIEYRA	PS 921836 H		0 1 2 4	ABN 47 065 475 149	
B	31.03.25	ISSUED TO COUNCIL FOR APPROVAL	J.NIFORAS	J.NIFORAS	M.BOYS	L.VIEYRA			Scale 1:100	Collins Square, Tower 4, Level 20, 727 Collins St Melbourne, VIC 3008 Ph 03 9514 1500	
C	20.05.26	ISSUED TO COUNCIL FOR APPROVAL	N.SHRESTHA	J.NIFORAS	M.BOYS	L.VIEYRA					
D	25.05.26	ROAD NAME CULHANES CRESCENT UPDATED TO CULHANES WAY	N.SHRESTHA	J.NIFORAS	M.BOYS	L.VIEYRA					
E	17.07.26	GAS SERVICE REMOVED	K.SHRESTHA	J.NIFORAS	M.BOYS	L.VIEYRA					
SUBJECT TO APPROVAL											
MELWAYS REF		PROJECT / DRAWING No.		SHEET No.		REVISION					
X928 B7		2747E-71M-002-421		15 of 17		E					

PHASE		DISCIPLINE CODE		POTENTIAL RISK (Construction, Operations, Maintenance)		RISK OWNER	POTENTIAL CONSEQUENCES	POTENTIAL ELIMINATION MEASURE, DESIGN INITIATIVE or CONTROL (Identify any Standard or Code of practice used)	HOW ISSUE ADDRESSED IN DESIGN AND/OR CONSTRUCTION OF THE WORKS	IS THE RISK ELIMINATED? YES / NO	RESIDUAL RISK LIKELIHOOD (0-5)	RESIDUAL RISK CONSEQUENCE (0-5)	RESIDUAL RISK RATING	RESIDUAL RISK OWNER
Road Furniture / Roadside Features														
Construction	RD	Roads	Construction close to live traffic	New works will be constructed adjacent to live traffic when abutting existing stages.	Contractor	Disruptions to live traffic, construction incident involving live traffic.	Provide safe temporary traffic control (TCP)	TCP provided within contract	N	5	3	15	Constructor	
Construction	US	Utilities or Services	Utilities become a hazard within clear zones	Vehicle conflict with utility / pit	Contractor	Personal injury, vehicle damage	Sequence works and protect with temp barrier or traffic control (TCP)	TCP provided within contract	N	1	5	5	Constructor	
Operational	RD	Roads	Sight Lines	Inadequate drivers response time.	Road Authority	Increased potential for accidents	Ensure design complies with relevant standard. Undertake thorough Safety Audit	Vis lines checked and discussed with approval authority as part of design approval process	N	1	4	4	Road Authority	
Operational	LS	Lines and Signs	Signs and street lights	Potential for drivers / riders to strike signs and street lights	Road Authority	Increased potential for accidents	Ensure design complies with relevant standard. Undertake thorough Safety Audit	Refer to appropriate standard for sign and lighting offsets	N	1	4	4	Road Authority	
Drainage														
Operational	DR	Drainage	Grated Pits	Trip/fall hazard with large spaced grate	Relevant Authority	Increased potential for accidents	Provide pedestrian/bicycle friendly grates where applicable. Refer to pit schedule	Design in accordance with authority and manufacturers standards	N	3	2	6	Authority	
Operational	DR	Drainage	Non Standard Large Pits	Potential for pit failure	Relevant Authority	Increased risk to maintenance crews/ vehicles	Structural design in accordance with relevant design principles.	Refer to structural drawings and calculations	N	1	4	4	Authority	
Maintenance	DR	Drainage	Access to Pits	Lack of safe access for maintenance	Relevant Authority	Increased risk to maintenance crews	Provide safe working conditions for maintenance. Provide safe landing/ access arrangements as per relevant authority standards	Where possible design pit in location for easy access and outside of permanent water bodies	N	2	5	10	Authority	
Maintenance	DR	Drainage	Deep Pits	Lack of safe entry for maintenance	Relevant Authority	Increased potential for accidents	Contractor to be certified for work in confined spaces, step irons to be provided to appropriate authority standards. Refer to pit schedule	Design in accordance with authority standards	N	1	5	5	Authority	
Maintenance	DR	Drainage	Access to drains / culverts	Lack of safe access for maintenance	Relevant Authority	Increased risk to maintenance crews	Provide safe working conditions for maintenance. Access as approved by authority	Design pit in location for easy access as agreed with authority	N	2	3	6		
Sewer														
Maintenance	SE	Sewer	Deep Manholes	Lack of safe entry for maintenance	Relevant Authority	Increased potential for accidents	Contractor to be certified for work in confined spaces, landings and step access provided as per authority standards and schedule	Design in accordance with authority standards. Refer pit schedule on drawings	N	1	5	5	Authority	
Maintenance	SE	Sewer	Access to Manholes	Lack of safe access for maintenance	Relevant Authority	Increased risk to maintenance crews	Provide safe working conditions for maintenance. Manholes located in compliance with authority standards	Where possible design manhole in location for easy access	N	1	5	5	Authority	
Electricity														
Operational	ES	Electrical Services	Electrical Design	Location of assets within clear zones e.g., pits/ substations	Relevant Authority	Increased potential for accidents	Electrical designed by sub consultant with appropriate accreditation and in accordance with authority standards	Pits designed below ground. Where above ground adequate offset from vehicle clear zones has been provided or barrier protection provided	N	2	3	6	Authority	
Telstra														
Operational	TE	Telstra	Telstra Design	Location of assets within clear zones e.g., pits	Relevant Authority	Increased potential for accidents	Telecommunications designed by authority consultant with appropriate accreditation and in accordance with authority standards	Pits designed below ground. Where above ground adequate offset from vehicle clear zones has been provided or barrier protection provided	N	2	3	6	Authority	
Water														
Operational	WA	Water	Water Design	Location of assets within clear zones e.g., pits/ substations	Relevant Authority	Increased potential for accidents	Water pits designed in accordance with authority standards	Pits designed below ground. Where above ground adequate offset from vehicle clear zones has been provided or barrier protection provided	N	2	3	6	Authority	
Gas														
Operational	GA	Gas	Gas Design	Location of assets within clear zones e.g., pits/ substations	Relevant Authority	Increased potential for accidents	Water pits designed in accordance with authority standards	Pits designed below ground. Where above ground adequate offset from vehicle clear zones has been provided or barrier protection provided	N	1	1	1	Authority	

REV	DATE	AMENDMENT / REVISION DESCRIPTION	DRAFTER	DESIGNER	CHECKER	APPROVER	 Quality Management - ISO 9001  OHS Management - AS/NZS 1881  Environmental Management - ISO 14001 Global-Mark.com.au® Global-Mark.com.au® Global-Mark.com.au®			PLAN OF SUB. NO.	SCALE AS SHOWN AT A1	 an  company © ABN 47 065 475 149 Collins Square, Tower 4, Level 20, 727 Collins St Melbourne, VIC 3008 Ph 03 9514 1500		71 Mills Road - Stage 2 Baw Baw Shire Council Road and Drainage Safety In Design			
A	02.12.24	ISSUED FOR INFORMATION ONLY	M.STACEY	C.PESSATTO	M.BOYS	L.VIEYRA	PS 921836 H										
B	31.03.25	ISSUED TO COUNCIL FOR APPROVAL	J.NIFORAS	J.NIFORAS	M.BOYS	L.VIEYRA	PERMIT REF. NO.										
C	20.05.26	ISSUED TO COUNCIL FOR APPROVAL	N.SHRESTHA	J.NIFORAS	M.BOYS	L.VIEYRA	PLA0165/22										
SUBJECT TO APPROVAL																	
		MELWAYS REF	PROJECT / DRAWING No.		SHEET No.		REVISION										
		X928 B7	2747E-71M-002-500		17 of 17		C										